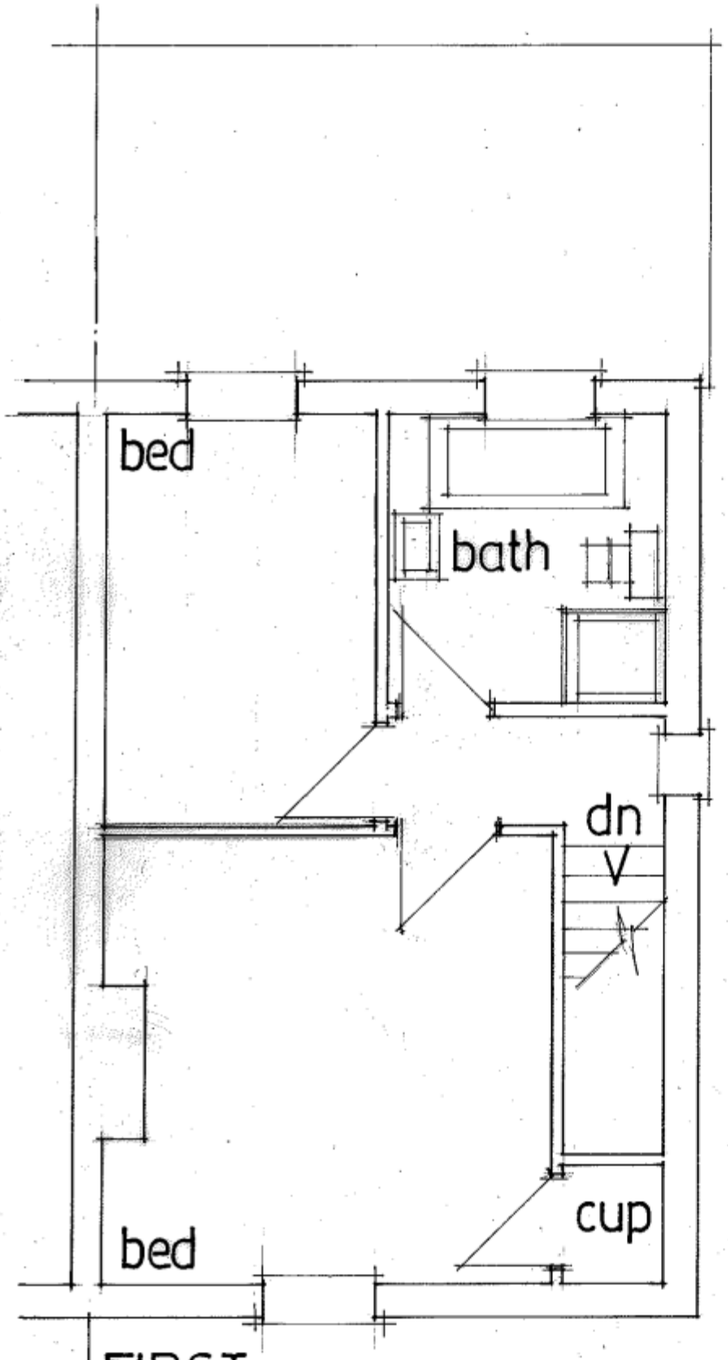

FIRST

date jan 2011
scale 1·50

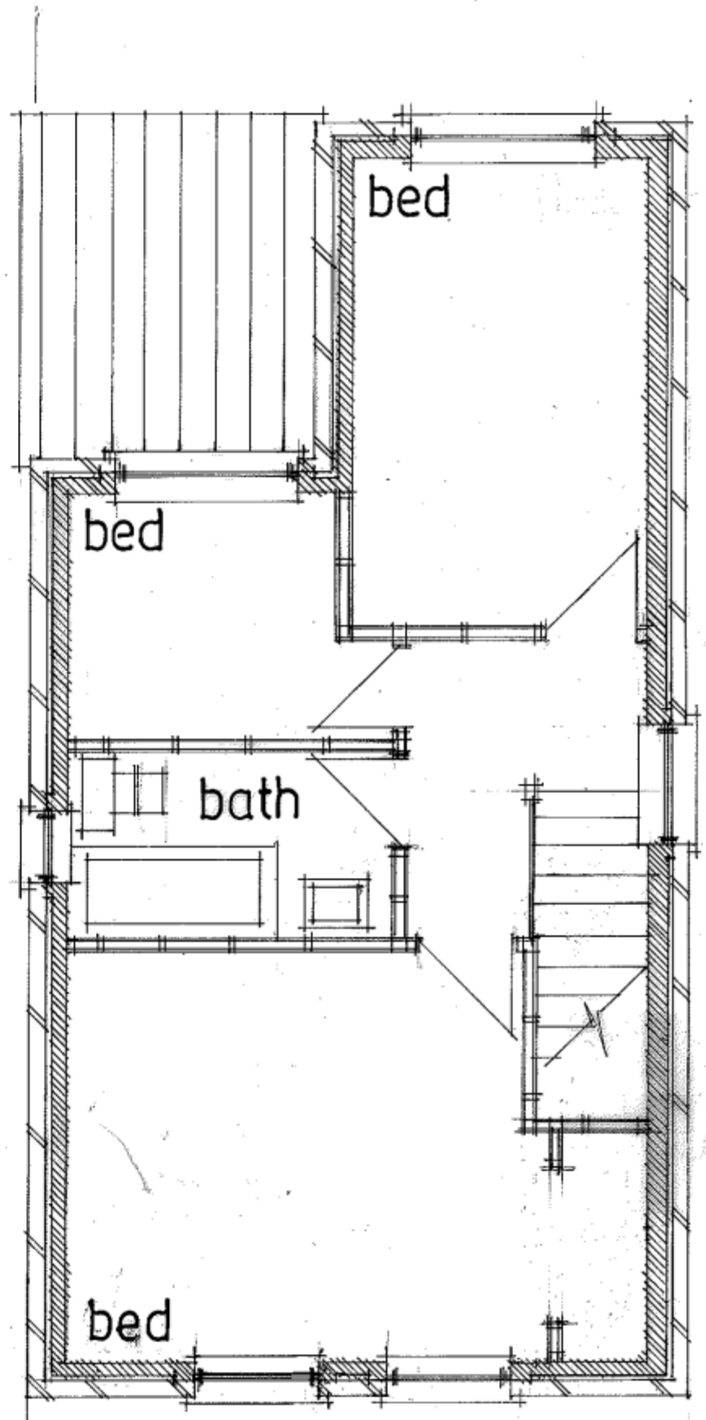

PROPOSED

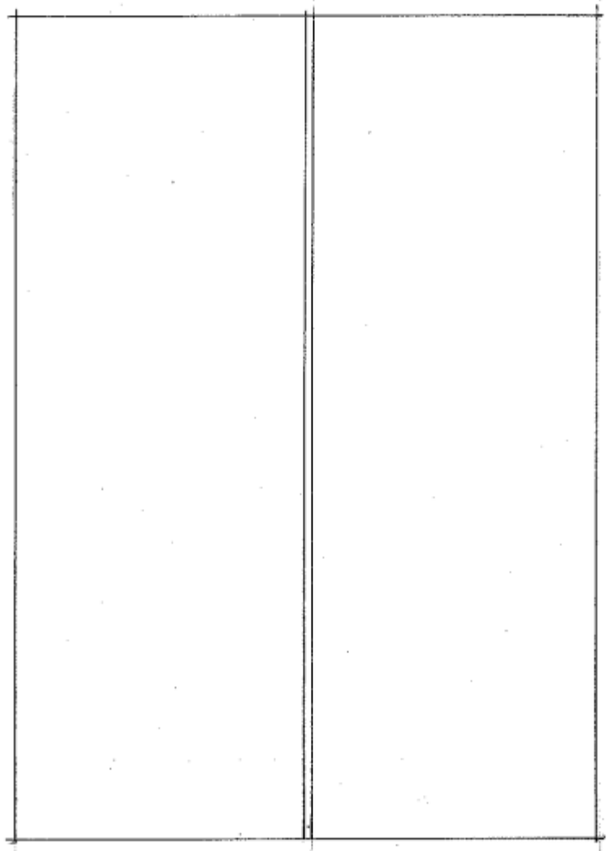

PROPOSED NEW THREE BEDROOM DWELLING.
LAND ADJ. 2, NEW ROAD, BEDHAMPTON, HAVANT, HANTS.
FOR MR R. BRIDGER.

PETER J. WALKER MRICS
CHARTERED SURVEYOR
182 SEAFRONT, HAYLING ISLAND, HANTS
PO11 9 AN

TEL: 02392 467571