


PERMIT

HAVANT BOROUGH COUNCIL
27 JUL 2010
RECEIVED

HAVANT BOROUGH COUNCIL
DEVELOPMENT CONTROL
30 AUG 2010
RECEIVED

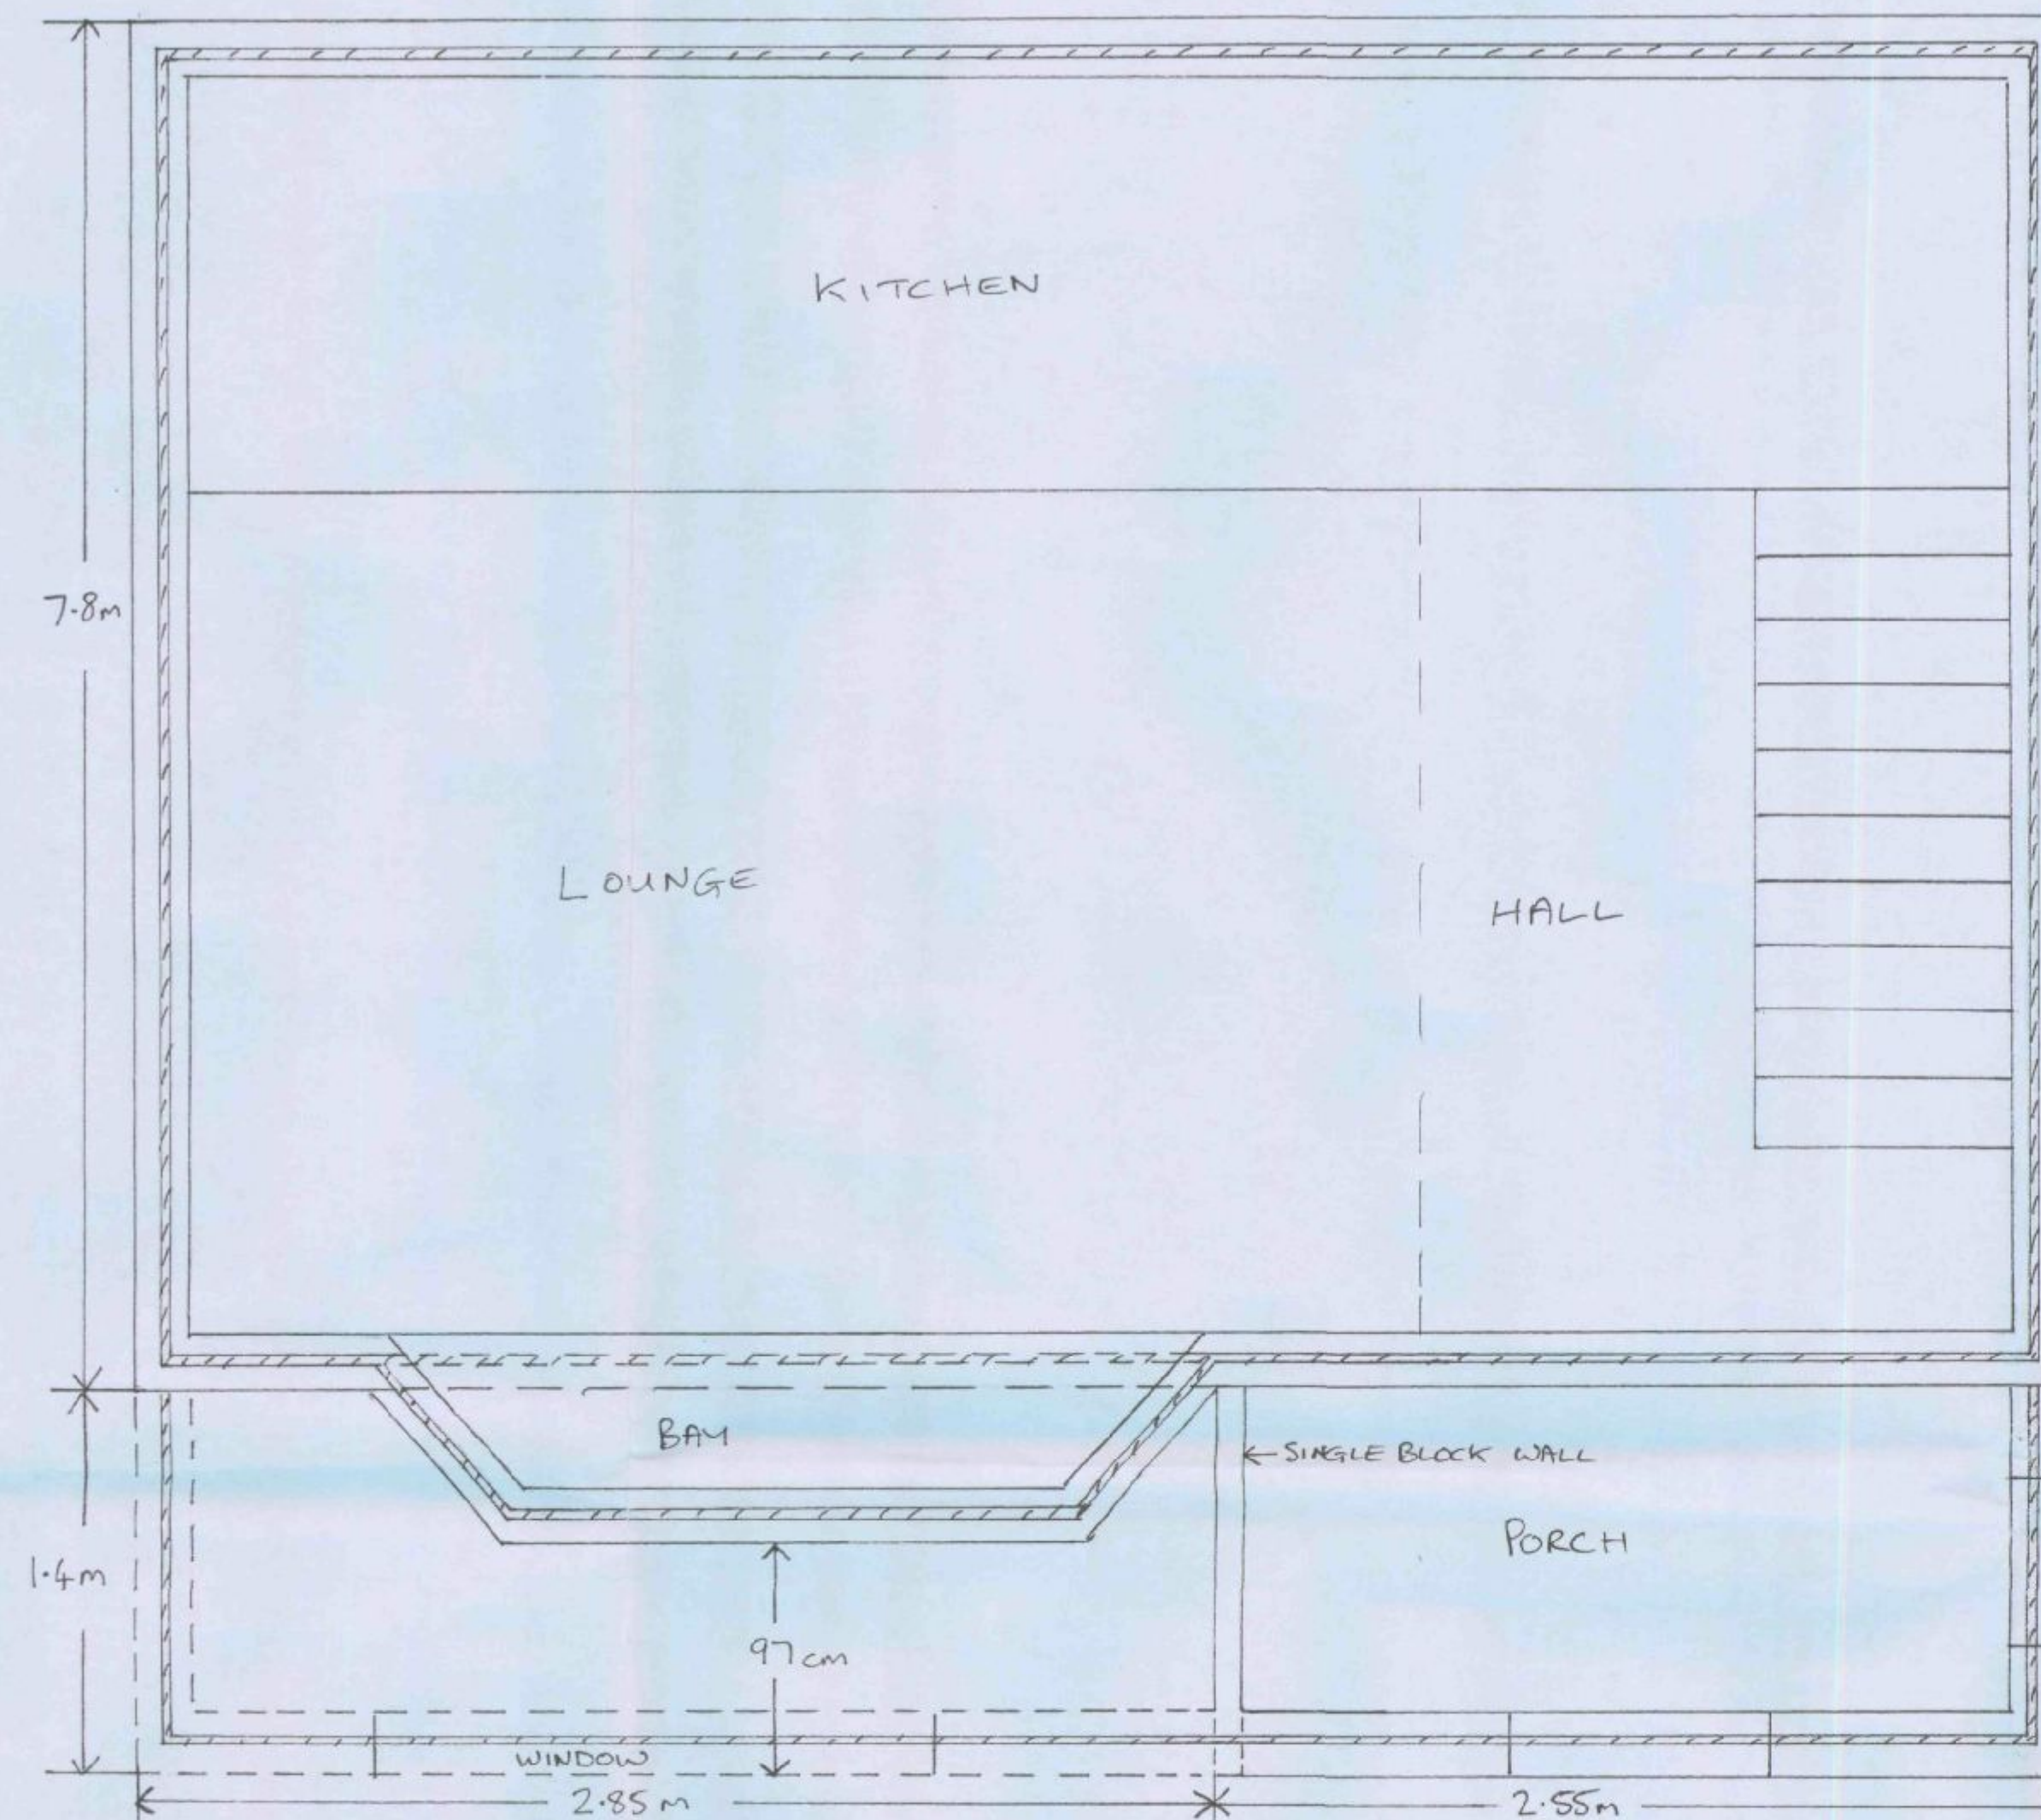

PROPOSED BAY EXTENSION - 415 MIDDLEPARK WAY, LEIGH PARK.

ONLY STRUCTURE TO BE REMOVED IS EXISTING BAY WINDOW WHICH IS NON SUPPORTIVE.

