
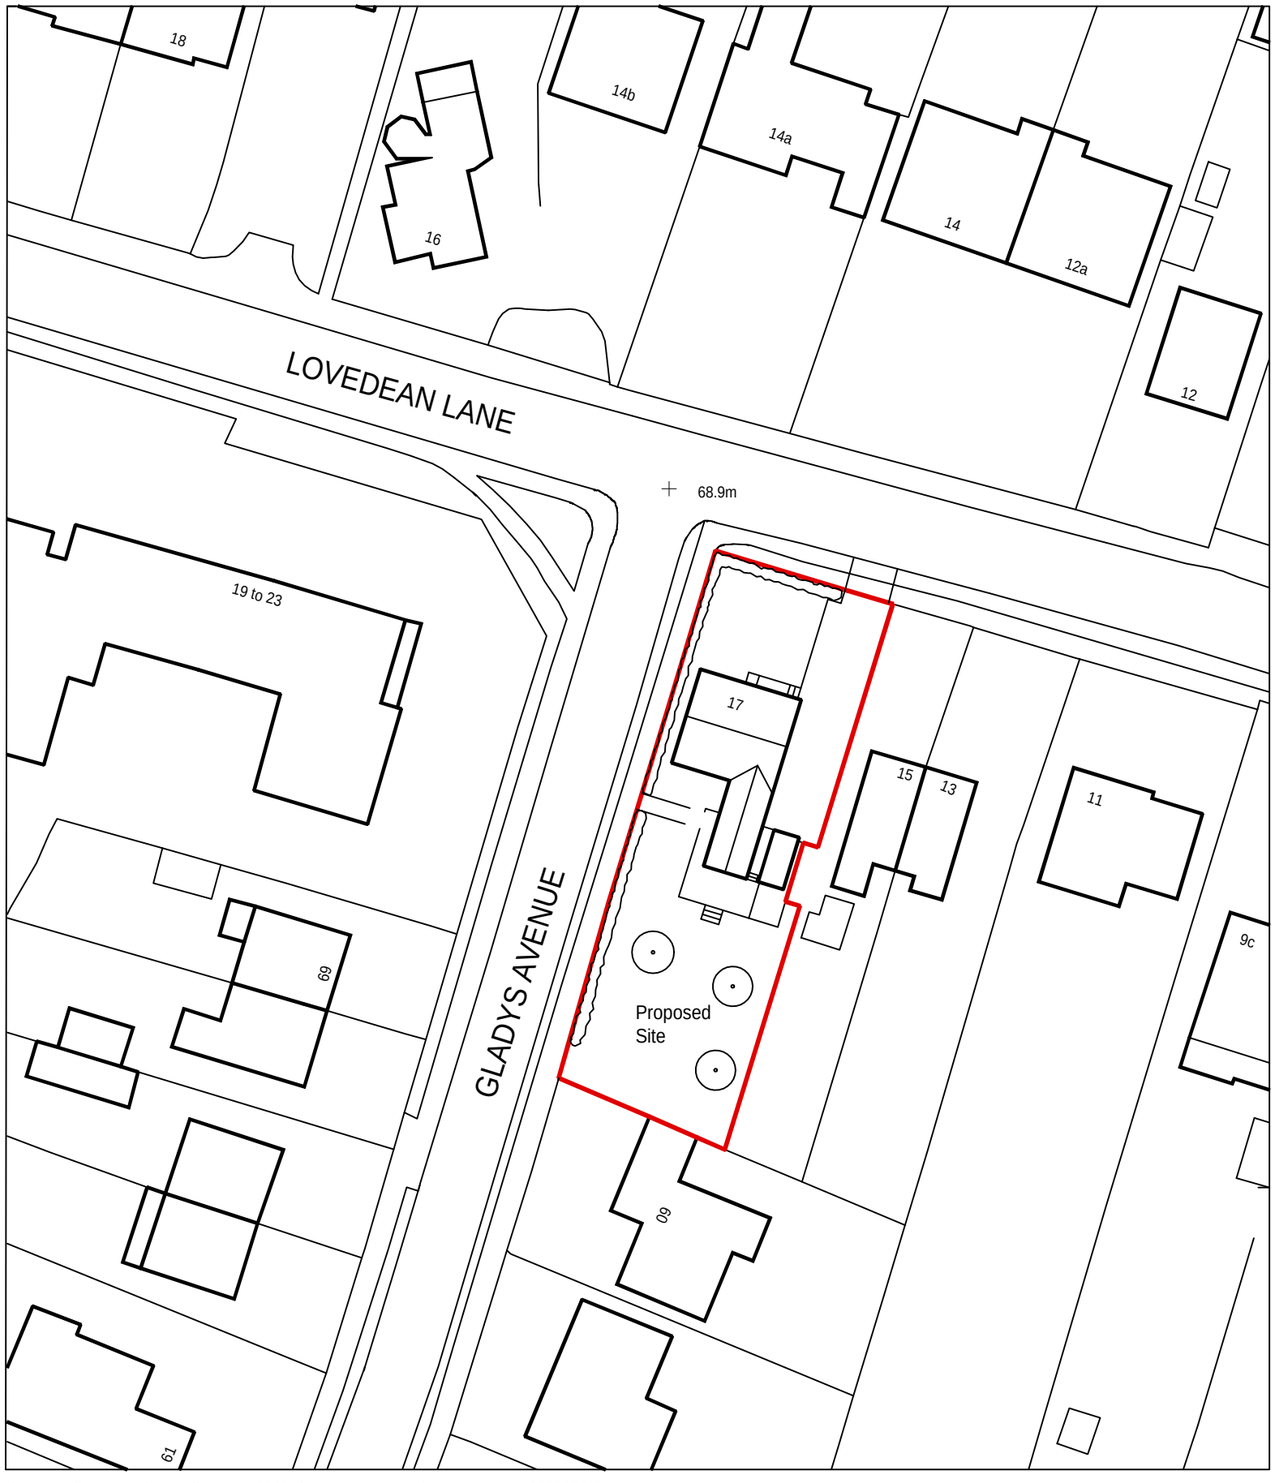


Ordnance Survey (c) Crown Copyright 2010. All rights reserved. Licence number 100020449
Downloaded from Promap 05-03-2010 with 12 month PDB licence

0 5 10 15 20 25m

Existing Block Plan 1:500

N

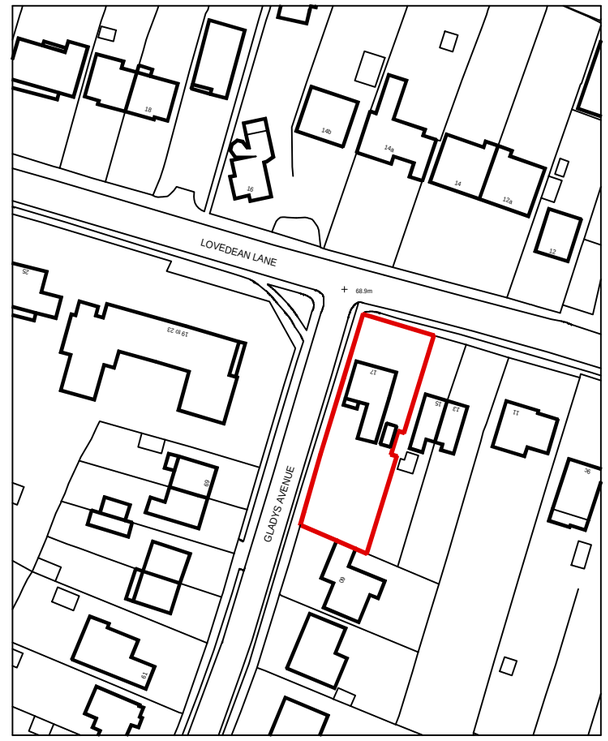

Ordnance Survey (c) Crown Copyright 2010. All rights reserved. Licence number 100020449
Downloaded from Promap 05-03-2010 with 12 month PDB licence

0 10 20 30 40 50m

Existing Location Plan 1:1250

This drawing is the copyright of the Architect and must not be reproduced without permission, except by the Local Planning Authority for planning purposes.

Figured dimensions to be taken in preference to scaled.
Dimensions to be checked on site before work commences.
No deviation from this drawing will be permitted without the prior written consent of the Architect.
Ground floor slabs, foundations, structure, etc., and all work below ground is shown provisionally and inspection of ground conditions is essential prior to work commencing.
Reassessment is essential when the ground conditions are apparent and redesign may be necessary in the light of soil conditions found.
The responsibility for establishing the soil and subsoil conditions rests with the Contractor.

drawing: EXISTING BLOCK & LOCATION PLANS

project: PROPOSED ALTERATIONS & EXTENSIONS TO DETACHED HOUSE AT 17 LOVEDEAN LANE, WATERLOOVILLE, HANTS PO8 8HH

revisions | date

drawing no.	rev.	date	scale(s)	sheet size
21002/101		MAR 2010	1:500, 1:1250	A3

client: PRINCIPLE PROPERTIES LTD.

Jeffrey Douglas Chartered Architect
114 Havant Road ■ Hayling Island ■ Hampshire ■ PO11 0LJ
Tel: (023) 9246 8889 ■ E-mail: jd@jeffreydouglas.co.uk