PERMIT

GENIX Healthcare Ltd

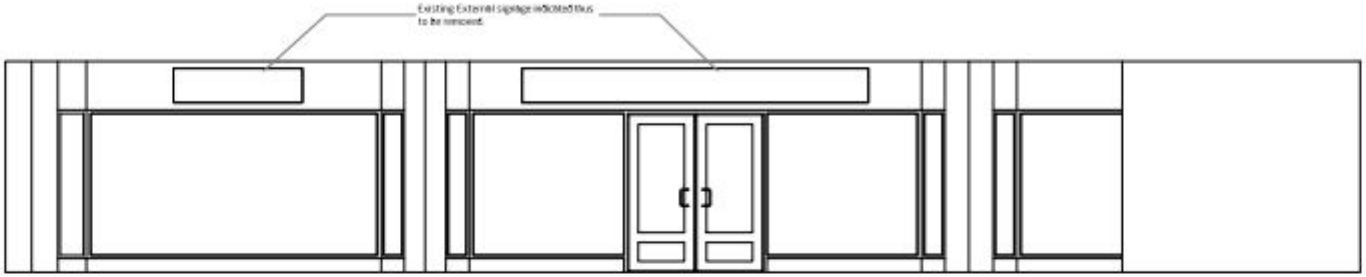

EXISTING SHOPFRONT ELEVATION Scale 1:50

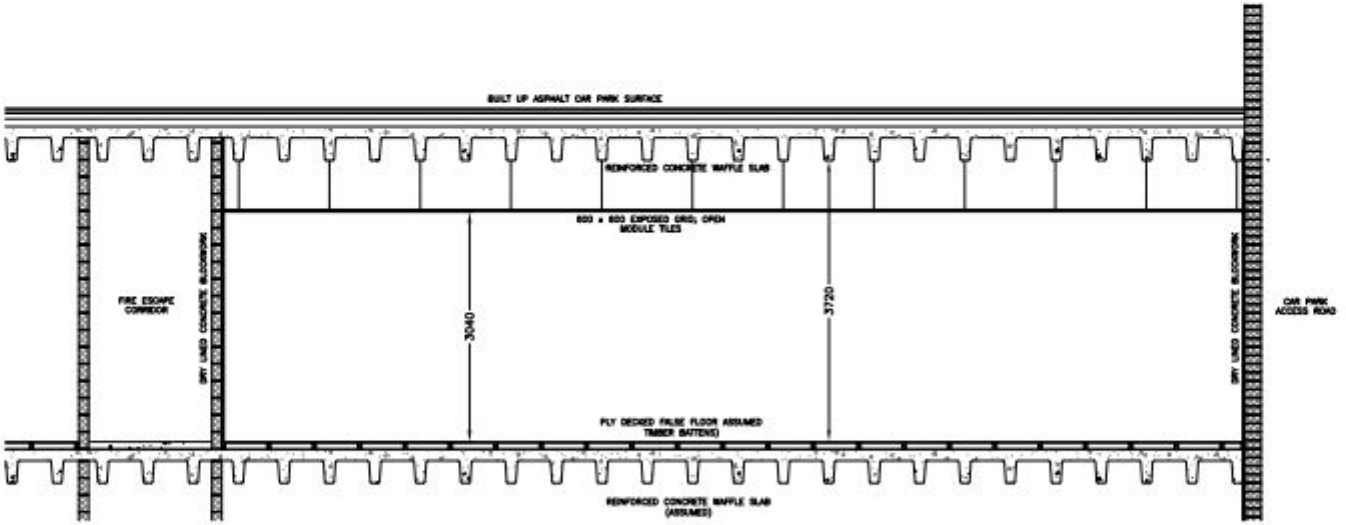

EXISTING SECTION A A Scale 1:50

Meridian Centre, HAVANT

DO NOT SCALE - ALL DIMENSIONS & LEVELS TO BE CHECKED ON SITE - THIS DRAWING IS COPYRIGHT

EXISTING SHOPFRONT ELEVATION Scale 1:100

niemen architects

Niemen Architects
Deck 2 The Waterscape
42 Leeds & Bradford Road
Kirkstall Leeds LS5 3EG
Tel: 0113 239 5400
Fax: 0113 239 5401
office@niemen.co.uk
www.niemen.co.uk

Dwg No. 2428 - 103