




PERMIT

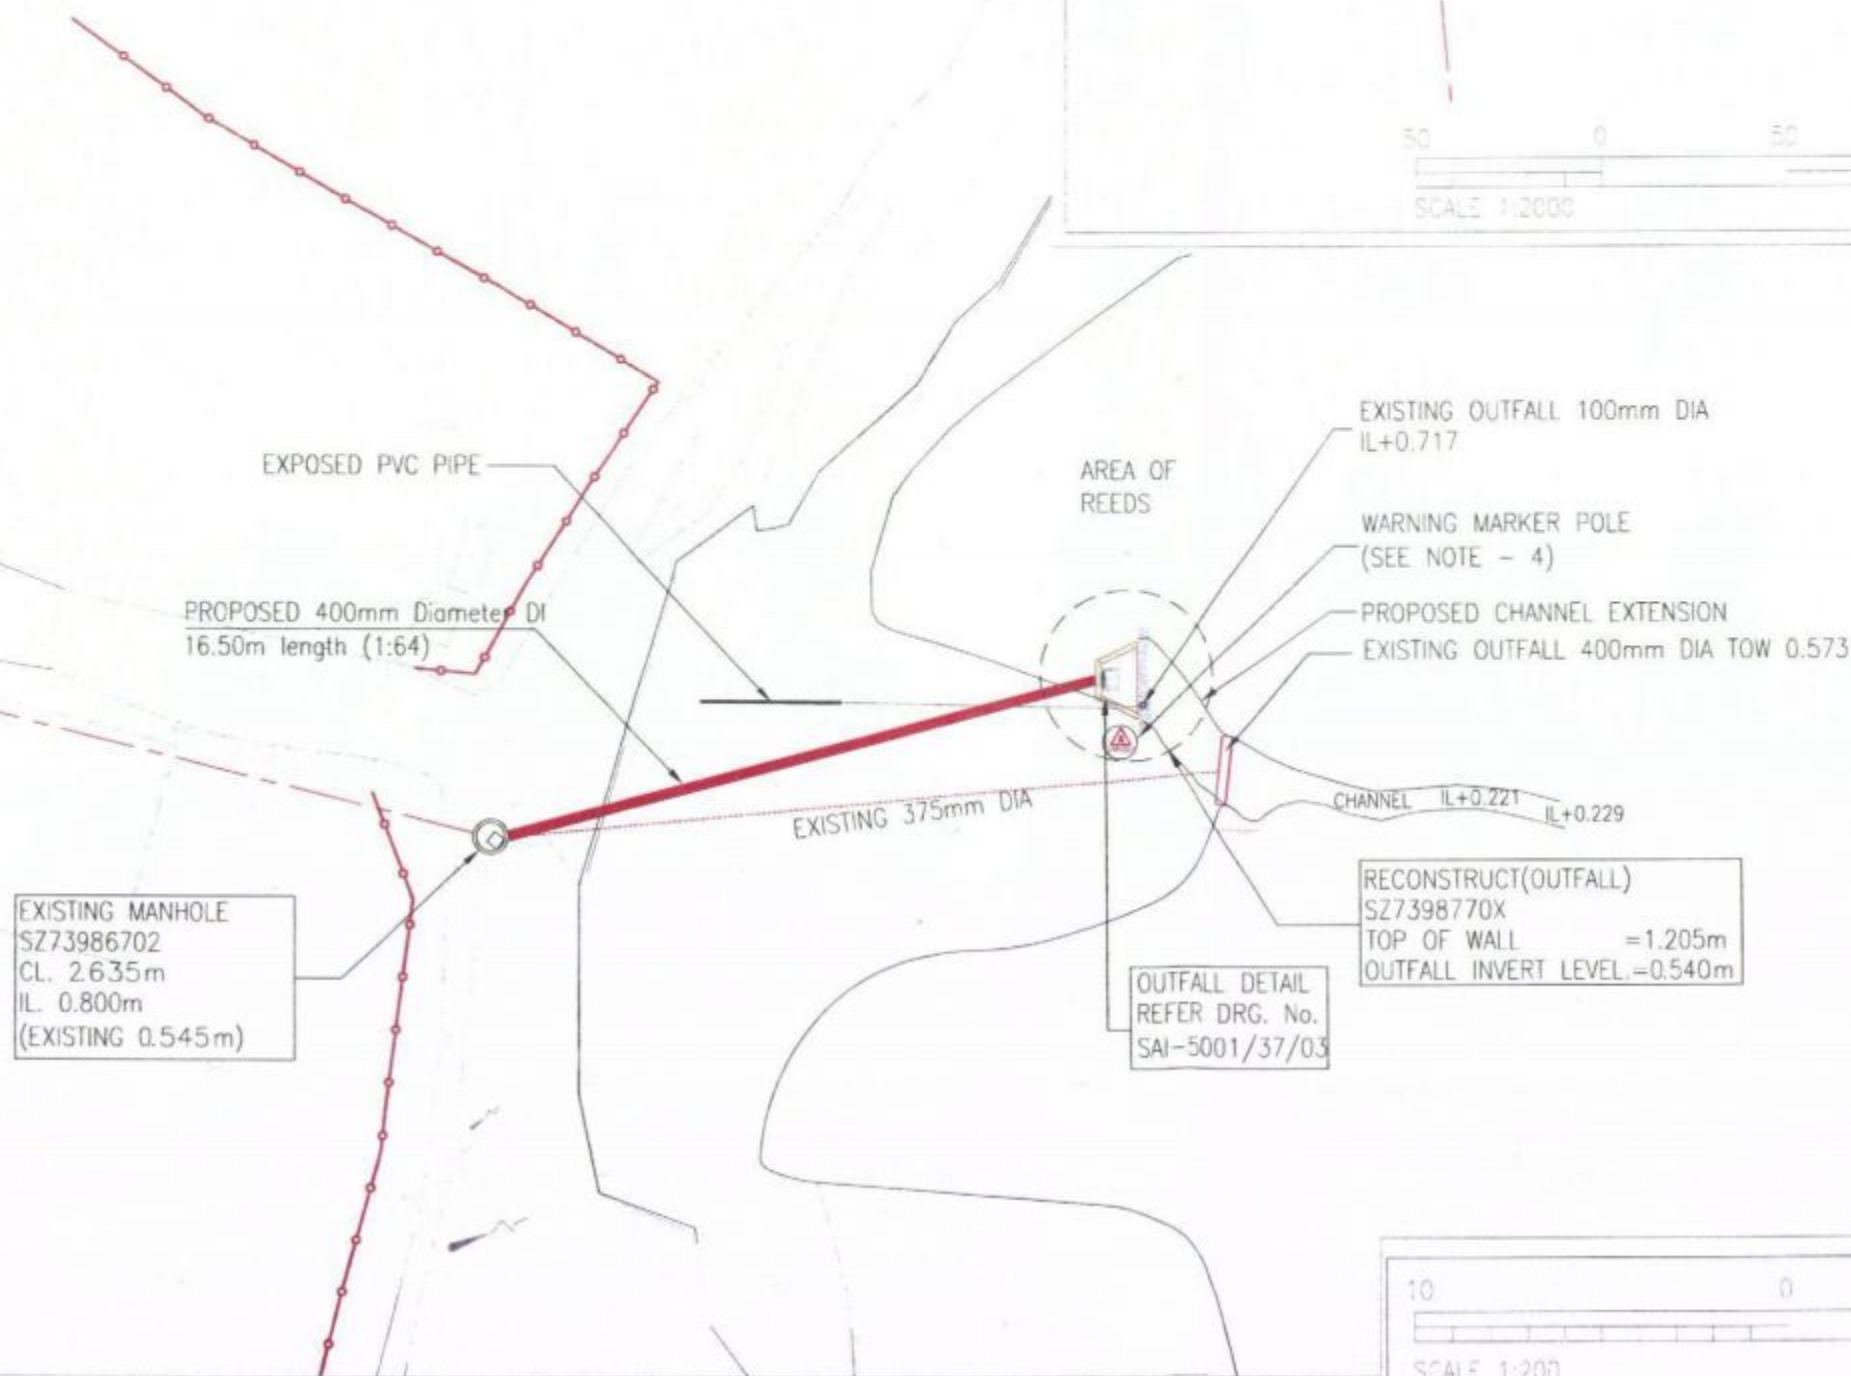

S/A DRAWING NO.		REVISION	
NOTES			
1. ALL DIMENSIONS ARE IN MILLIMETERS AND ALL LEVELS ARE IN METERS UNLESS OTHERWISE STATED.			
2. ALL WORK SHALL COMPLY WITH ALL RELEVANT BRITISH STANDARD, CODES OF PRACTICE, SUPPLY AUTHORITIES REGULATIONS AND THE CURRENT BUILDING REGULATIONS INCLUDING ALL AMENDMENTS AND SHALL BE CARRIED OUT IN A PROPER WORKMAN LIKE MANNER TO THE SATISFACTION OF THE SUPERVISION OFFICER AND THE BUILDING CONTROL OFFICER.			
3. ANY DISCREPANCIES MUST BE REPORTED TO THE DESIGNER IMMEDIATELY.			
4. CONTRACTOR REQUIRE TO MARK THE END OF THE OUTFALL WITH AN ISOLATED DANGER MARK, BLACK & RED WARNING MARKER POLE.			
5. ALIGNMENT OF SEWER NETWORK IS SHOWN AS PER SURVEY DATA.			
LEGEND			
— PROPOSED FOUL SEWER LINE			
— EXPOSED PVC PIPE			
--- EXISTING OUTFALL 400mm DIA			
--- EXISTING OUTFALL 100mm DIA			
⊙ EXISTING MANHOLE			
--- EXISTING FOUL SEWER LINE			
--- GAS LINE MEDIUM PRESSURE			
--- GAS LINE LOW PRESSURE			
--- ELECTRIC LINE (HIGH VOLTAGE)			
--- ELECTRIC LINE (LOW VOLTAGE)			
--- EXISTING BT LINE			
--- EXISTING FENCE LINE			
⚠ DANGER SIGN BOARD			
CURRENT ISSUE INFORMATION			
DATE: 08/07/2011 TP: DB: DPS:			
DATE: DRAWN: CHECKED: REVISION:			
THIS DRAWING IS ISSUED BY SOUTHERN WATER SUBJECT TO THE CONDITIONS THAT IT IS NOT TO BE USED FOR ANY OTHER PROJECT OR FOR ANY OTHER PURPOSE WITHOUT THE WRITTEN AUTHORIZATION OF SOUTHERN WATER. PREVIOUS EDITIONS OF THIS DRAWING SHOULD BE STAMPED SUPPLEMENTED OR DESTROYED. DO NOT SCALE THIS DRAWING. IF IN DOUBT ASK.			
		Southern Water Services Ltd Southern House Fleming Road Wokingham, RG11 3 3JX Telephone: (01303) 272443 Fax: (01303) 272047	
		SAI house Saffron Corporate Square Abingdon - 380 059 Phone: +44 79 6614 2500 Fax: +44 79 6614 2830	
S/A DRAWING NO.		S/AI-5001/37/01	
PROJECT TITLE		FISHERY LANE HAYLING ISLAND	
DRAWING TITLE		LOCATION PLAN	
SITE UNIT NAME/NO.		SITE UNIT NO.	
PROJECT NO.		SCALE	MASTER SIZE
		1:2000, 1:200	A3
S/A DRAWING NO.		REVISION	

HAVANT BOROUGH COUNCIL
DEVELOPMENT CONTROL
13 JUL 2011
RECEIVED