PERMIT

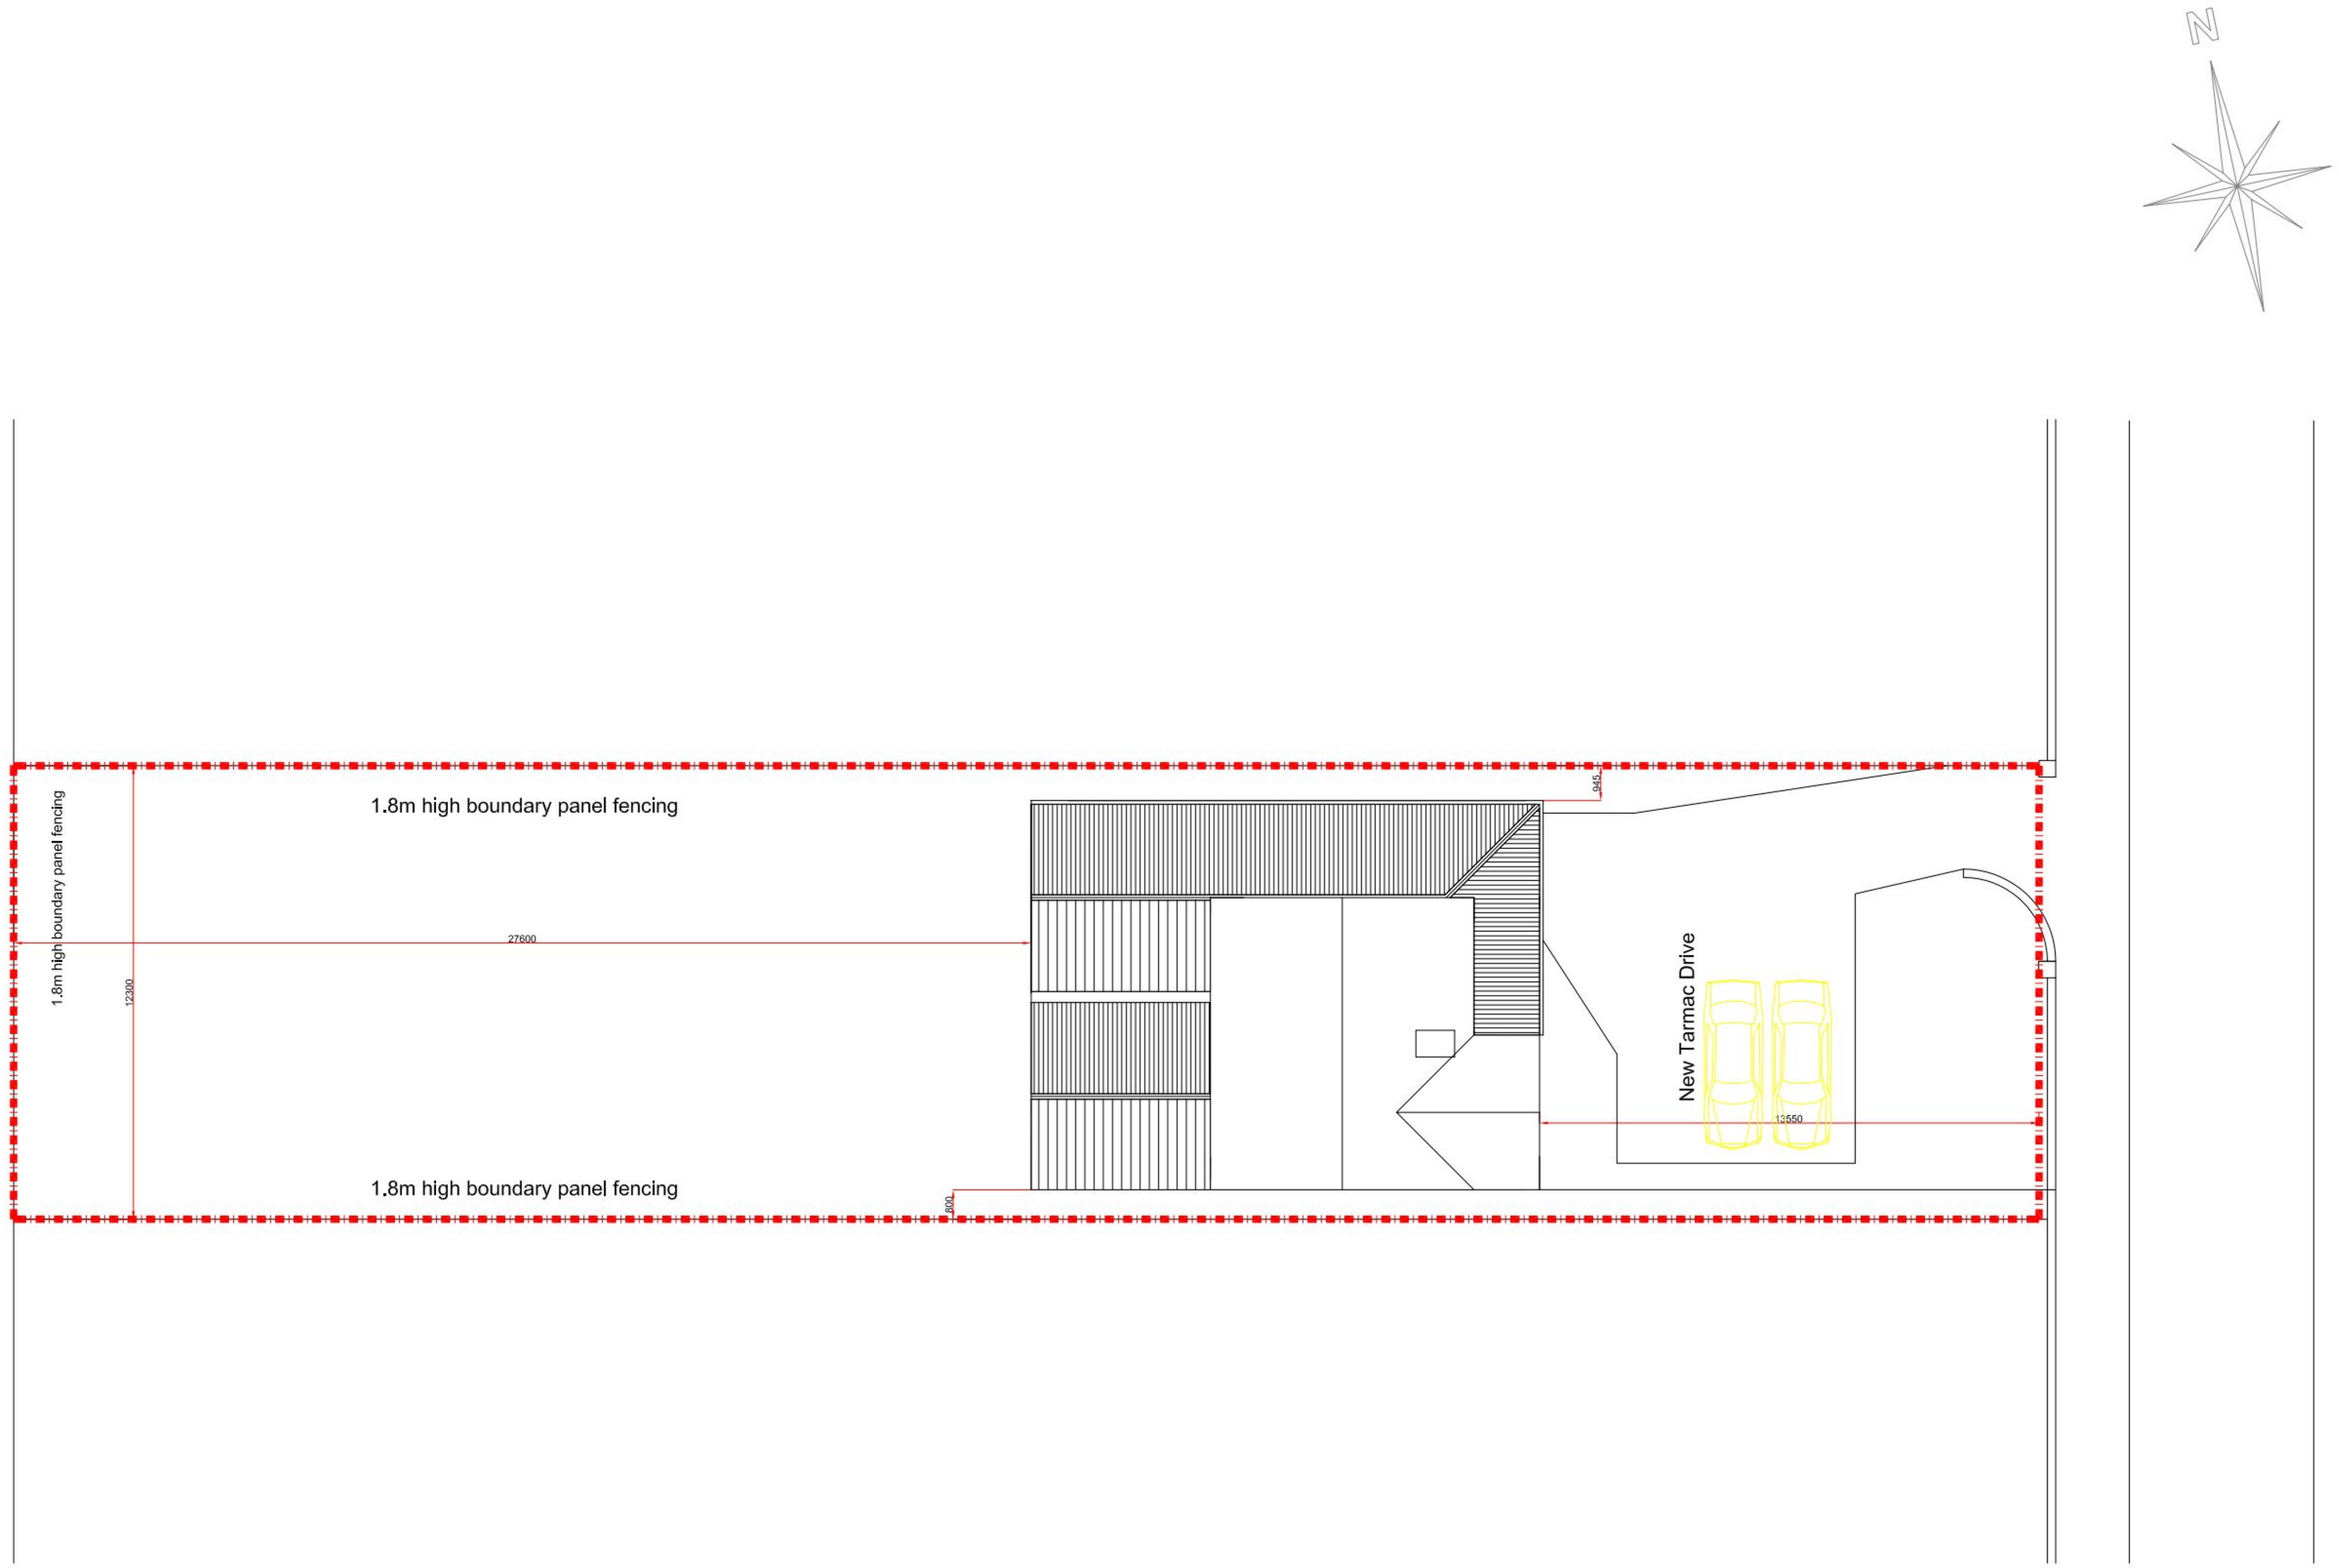

0 1M 5M 10M

500mm 2M

SCALE 1/100	TITLE Proposed Extensions
DATE Nov.. 2011	17C Leigh Road - Havant
	DETAIL General Arrangement
AUTHOR PG	DRAWING No 11/51/02

PETER GALLOWAY PARTNERSHIP
pgp
ARCHITECTS
BURGAN HOUSE, 8/10 EAST STREET,
HAVANT, HAMPSHIRE PO9 1AQ
TEL 02392 472650 FAX 02392 472702