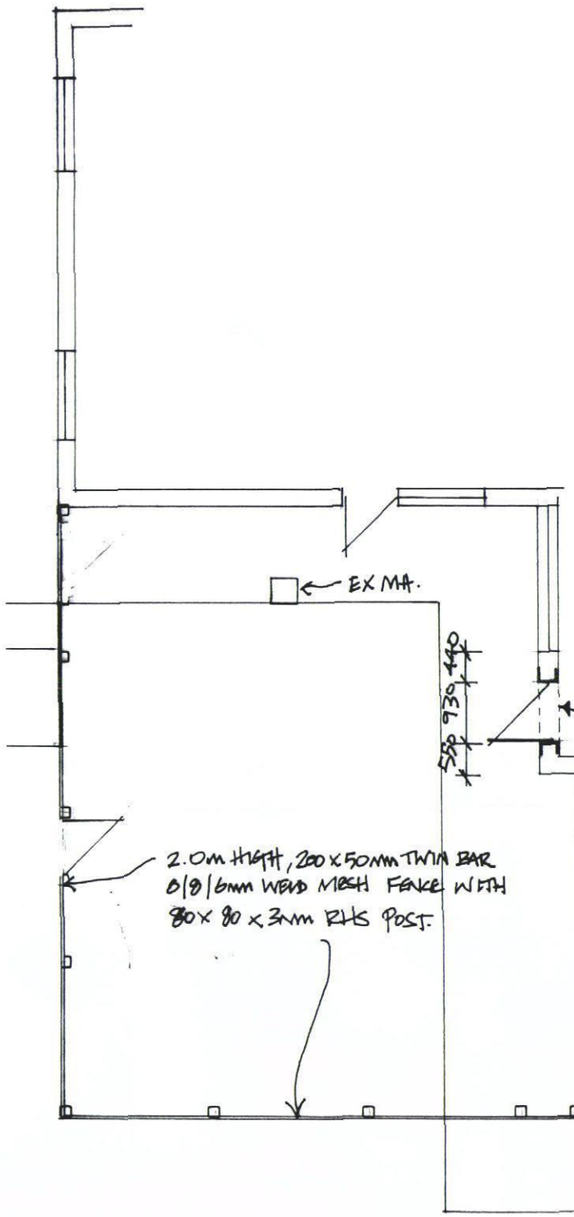



LOCATION PLAN

1:1250 (OS LIC No 100046326)

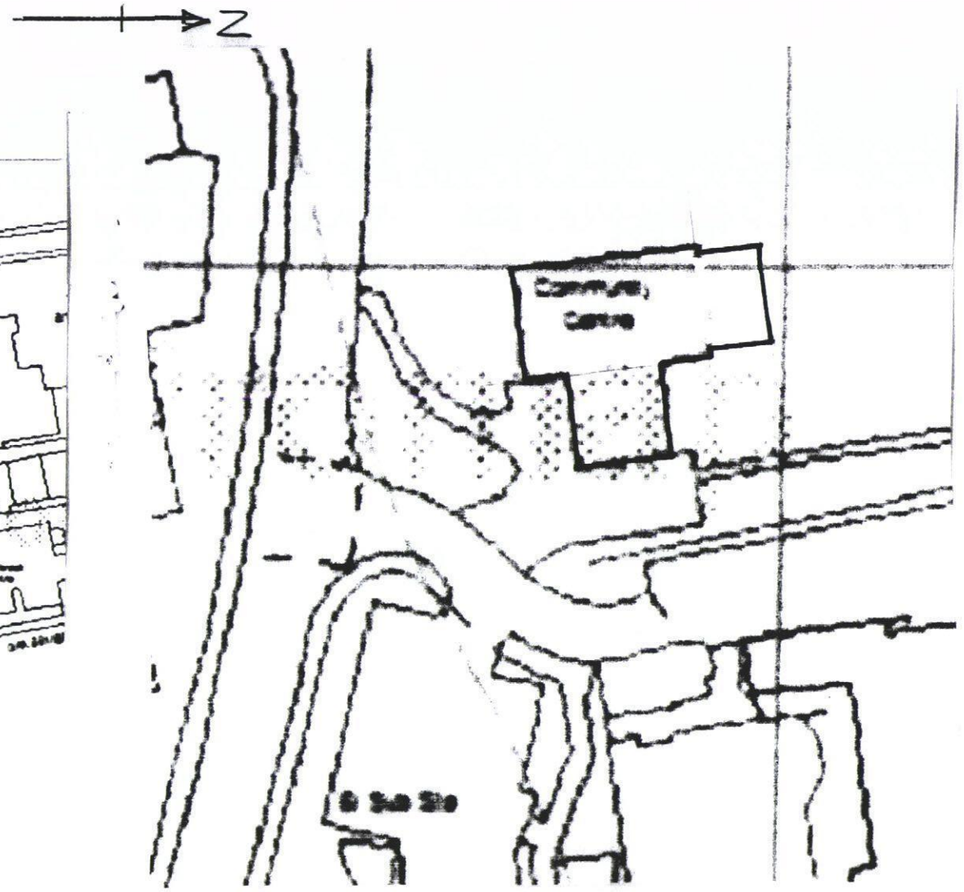

BLOCK PLAN

1:500

COUNCIL
21 DEC 2011
RECEIVED

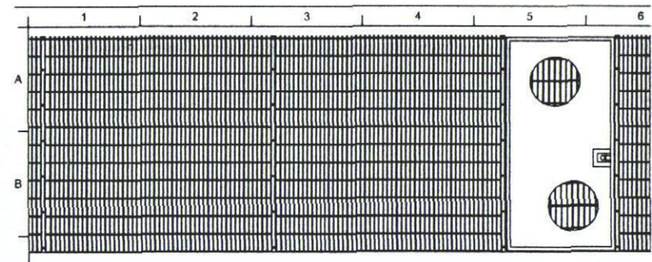

C 2.0m high 200x50mm twin bar 8/8/6mm welded mesh fence OR 6/6/6mm welded mesh fence

80x80x3mm rhs posts

200x50mm galvanised or galvanised and polyester powder coated twin 8mm or 6mm diameter horizontal w
for a 2.525m standard post centre

D Welded mesh is erected to posts in from panels fitted into brackets on the face of posts, U shape brackets
neoprene blend strip set between post/bracket and the panels to provide noise reduction, all supported on t

Addl end or corner posts same dimensions as lineposts

Single leaf gate typically 1.2m wide between posts, gate end posts typically 60x60mm rhs

E Double leaf gate typically 3m wide between posts, gate end posts typically 80x80mm rhs

Addl images to the right display -

Close up of mesh, clamp bar and fittings relationship

F End elevation of mesh displays wire construction



JB Corrie & Co. Limited
Fencing Contractors & Manufacturers
Frenchmans Road
Petersfield
Hants
GU32 3AP
Email: fencing@jbcorrie.co.uk
Tel: 01730 237100
Fax: 01730 264915
Web: www.jbcorrie.co.uk

JBC Ref.: JB Corrie	Description: 2.
JB Corrie : JB Corrie	Site: not known
Drg. no.: JBC_CORRIEPLAY_2.4M_126	Revision history:
Scale: Not to Scale	Paper Size: A4
Drawn by & date:	Reviewed by & date:
LR	LR - 17.02.09

© Copyright J.B Corrie & Co. Ltd. This drawing is the property of JB Corrie & Co. Ltd. and may not be reproduced in part or in full without the company's consent.