PERMIT

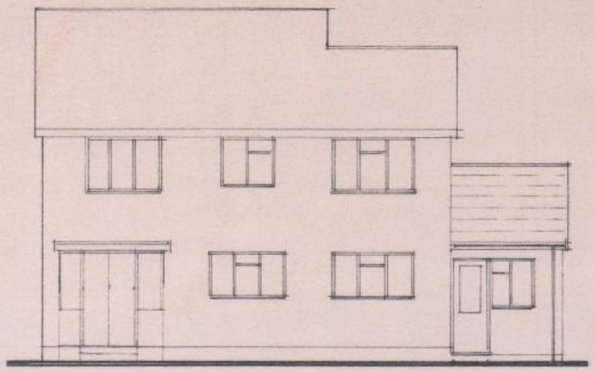

South East Elevation.

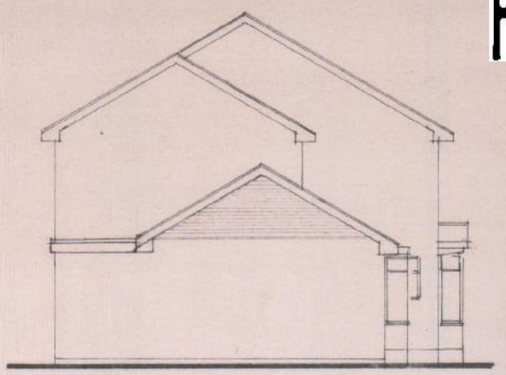

North East Elevation.



North West Elevation.

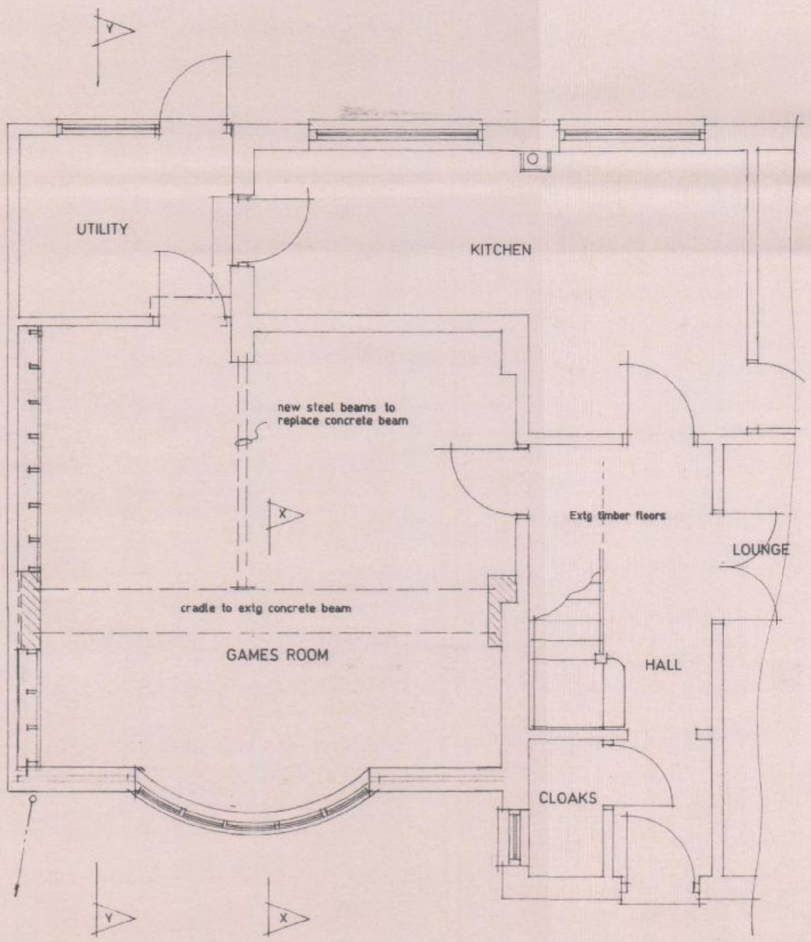

Proposed Ground Floor Layout Plan.

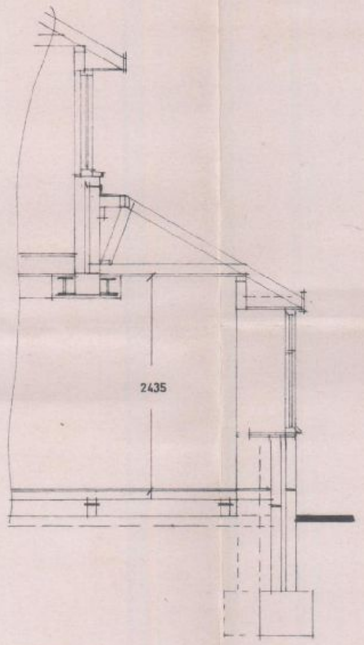

Section x-x.

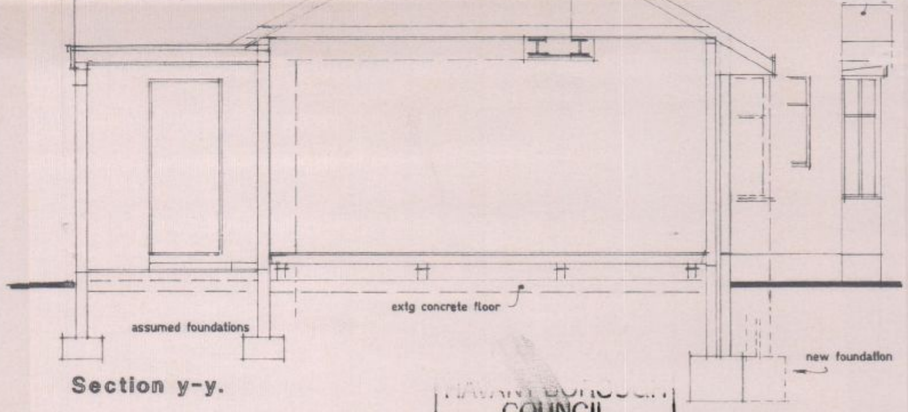

Section y-y.

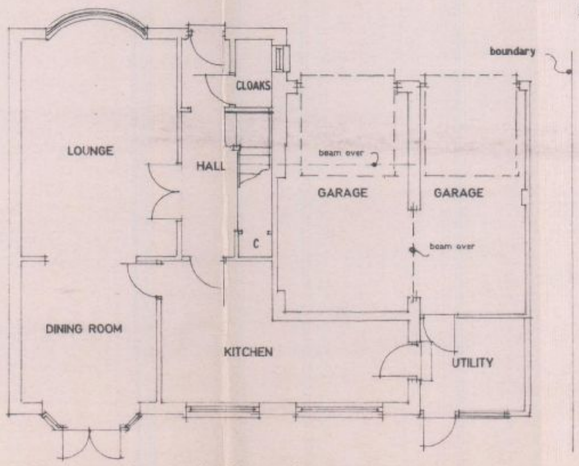

Existing Ground Floor Layout.

COUNCIL
07 JUL 2011
RECEIVED

Proposed conversion of garages to habitable use plus pitched roof over at 22 Oakmount Drive, Cowplain, Waterlooville, Hants. PO8 8TH

B. Manns Esq..

Scale 1:50 1:100 | Date May 2011

A2 Drawing Number

Revision