REFUSE

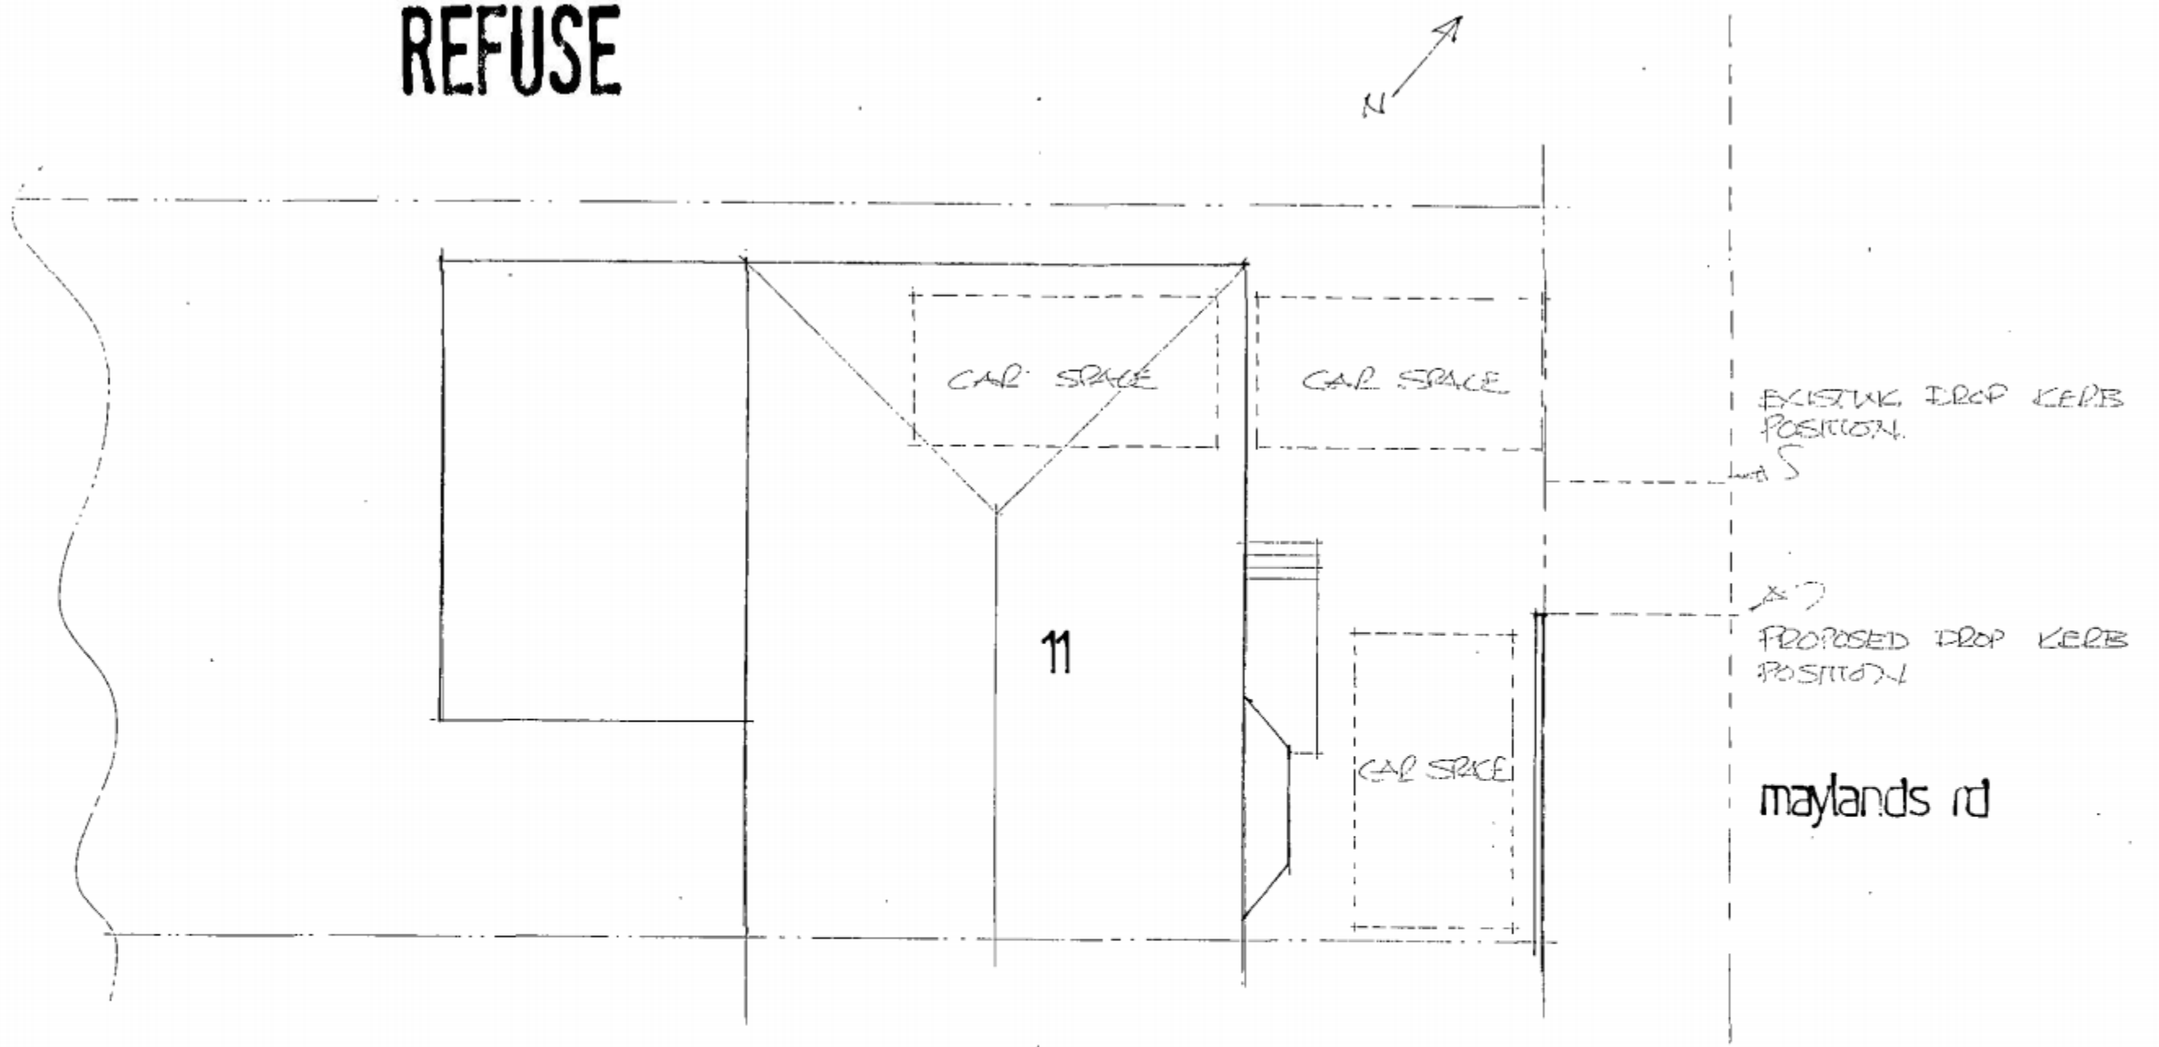

HAVANT BOROUGH COUNCIL
02 AUG 2011
RECEIVED

11, MAYLANDS ROAD BEDHAMPTON. 1:100 BLOCK PLAN. 4658 : 11 : 1.