


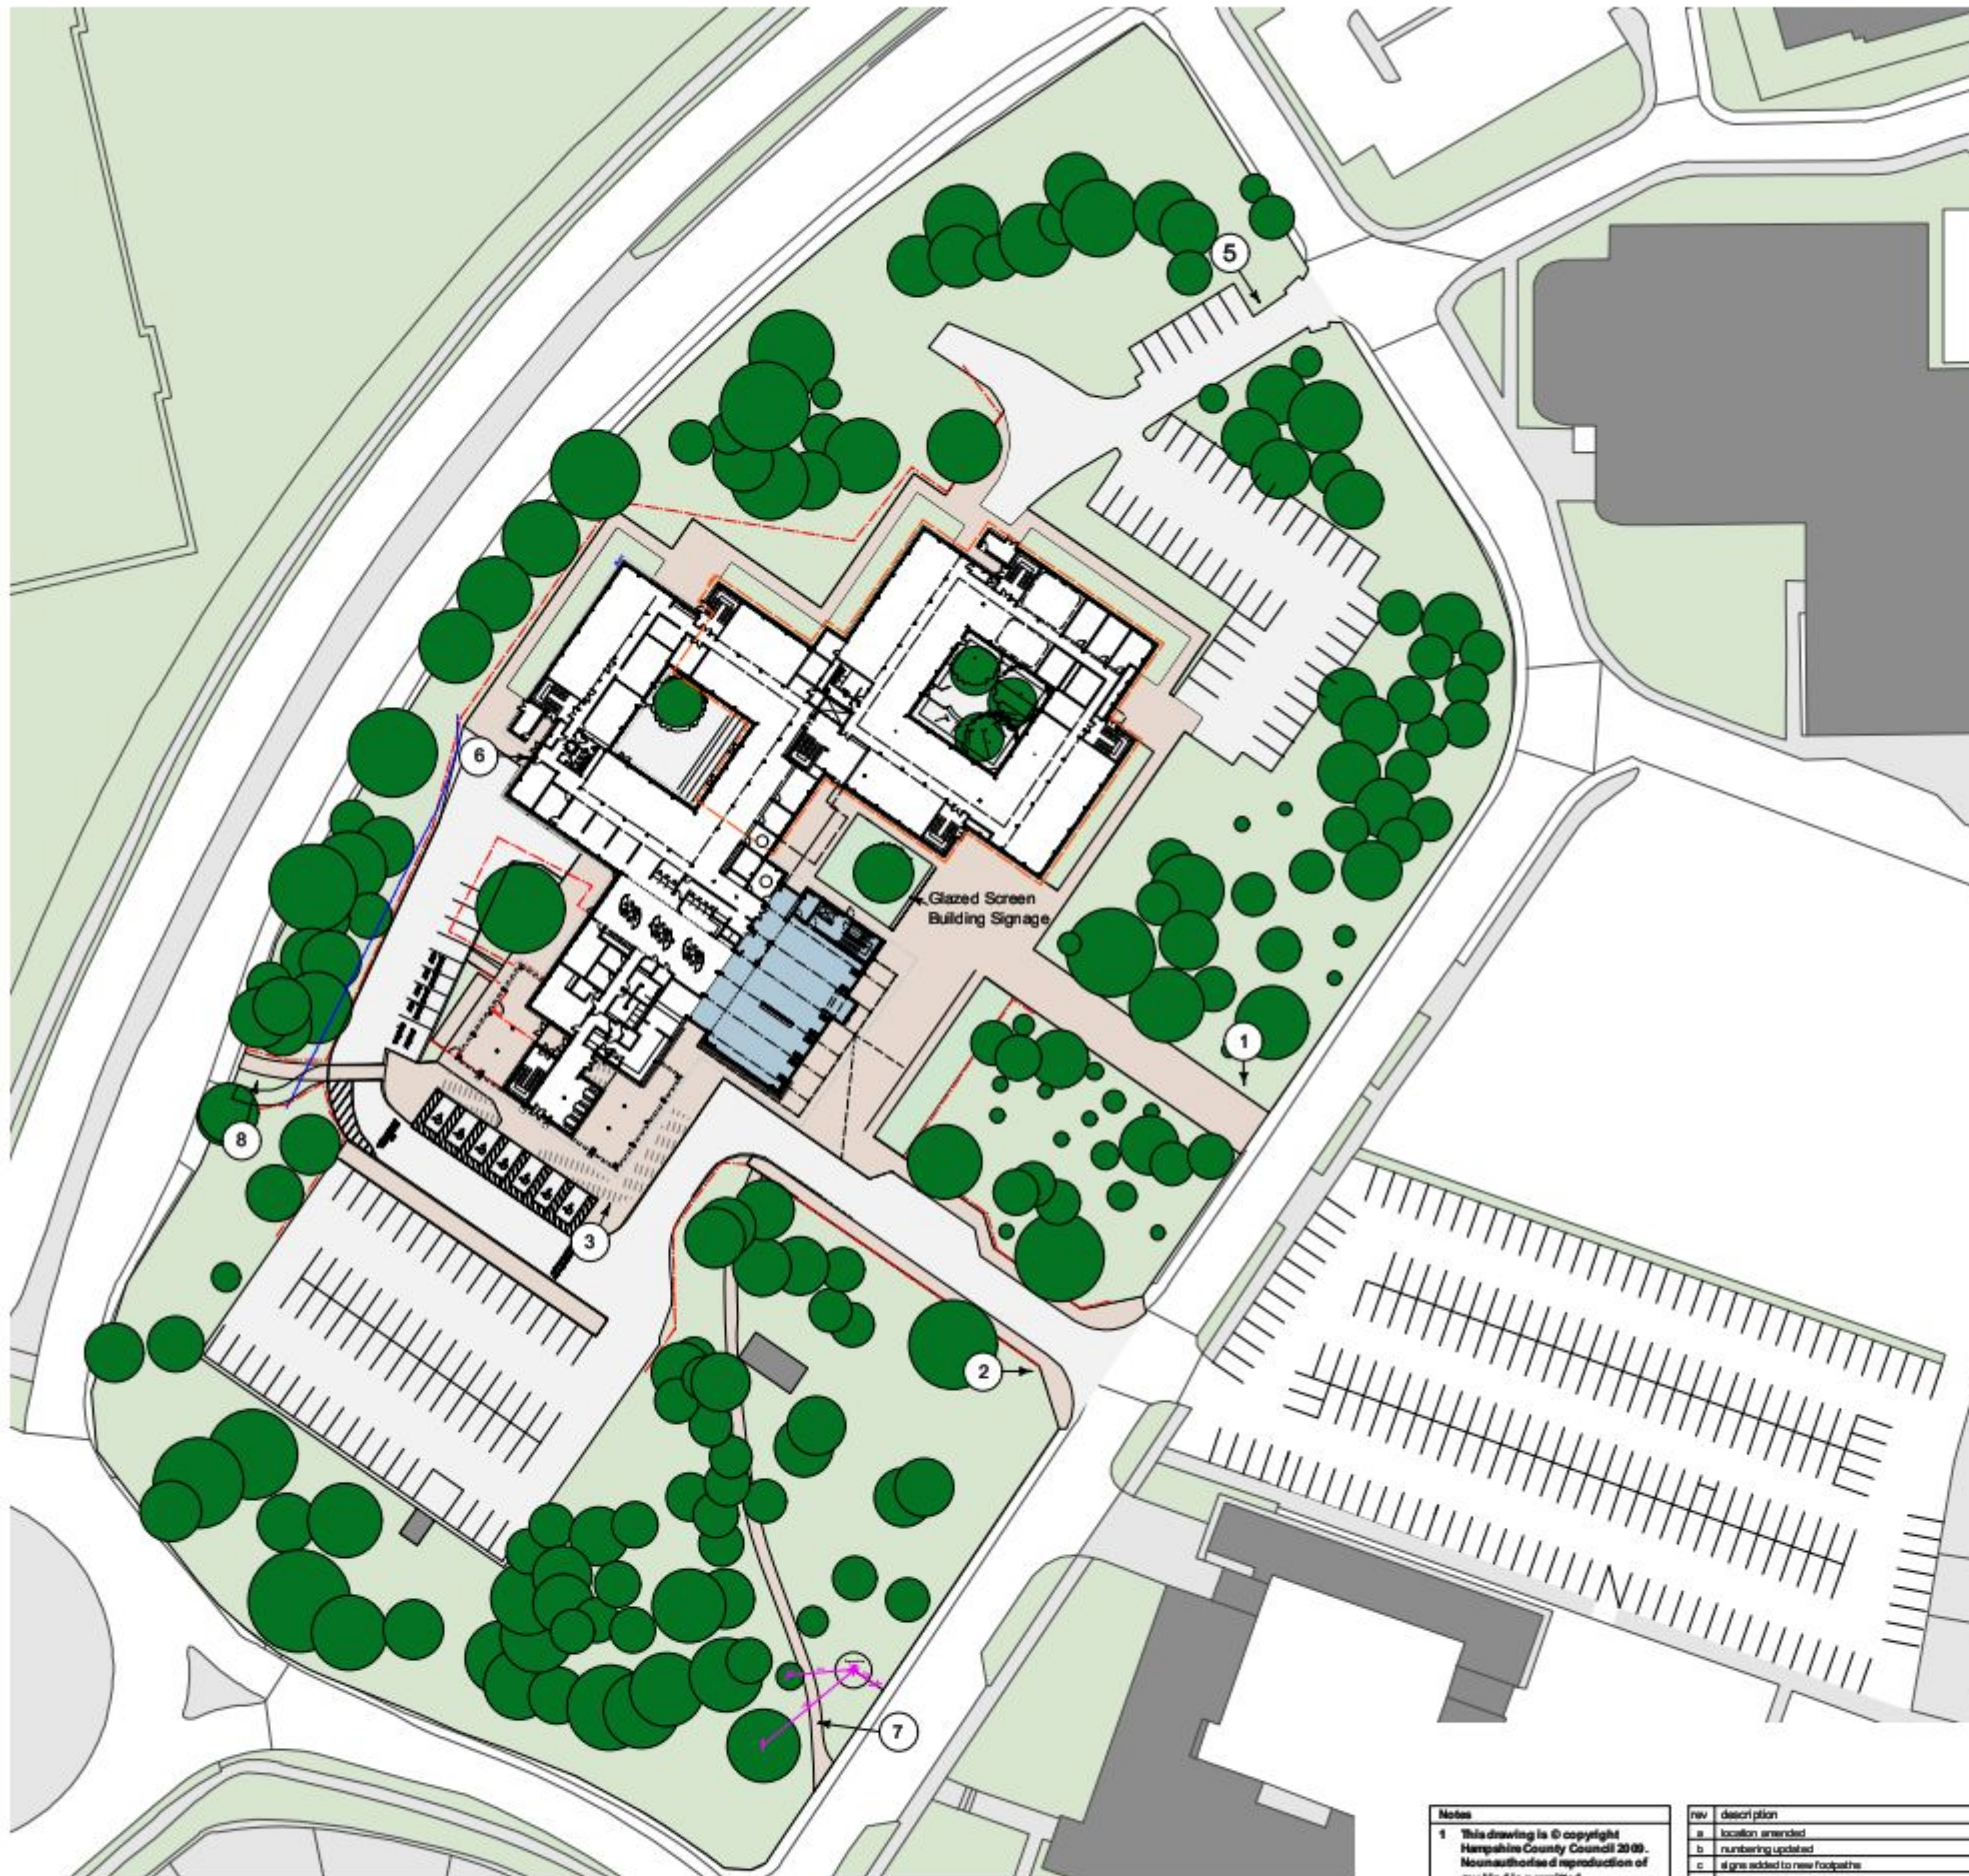

Sign No:	Sign Type:	Wording:	Additional Info:
1	3	bc	
2	4	Accessible Parking (plus Pictogram) (plus right hand arrow) Drop off Area - No Public Parking (plus right hand arrow) Deliveries (plus right hand arrow)	
3	4	Accessible Parking (plus Pictogram) (plus right hand arrow) Deliveries (plus right hand arrow) Staff Parking (plus Left Hand arrow)	
4		NOT USED	
5	4	Staff Parking	
6	6	Service Entrance Facilities Management	
7	4	bc	
8	4	bc	

Notes
1 This drawing is © copyright Hampshire County Council 2009. No unauthorized reproduction of any kind is permitted.
2 No Dimensions to be scaled from this drawing
3 This map is reproduced from Ordnance Survey material with the permission of Ordnance Survey on behalf of the controller of Her Majesty's Stationary Office © Crown Copyright. Unauthorized reproduction infringes Crown Copyright and may lead to prosecution or civil proceedings. (100019180), (2009)

rev	description	date	by
a	location amended	19.11.10	jms
b	numbering updated	3.5.11	jms
c	if gws added to new footpaths	02.05.11	jms

Construction

 Hampshire County Council		Property, Business and Regulatory Services, Three Minsters House, 76 High Street, Winchester SO23 8UL. tel: (01962) 847801	
PROJECT Havant Borough Council Headquarters Refurbishment		SHEET CONTENTS External Signage	
SCALE 1:50 @ A1 1:100 @ A3	DATE 23/7/10	DRAWN jms	REVISION C
DRAWING No. E1484-A-632		RFLREF. E1484-A-632	