



Existing view from west

PERMIT

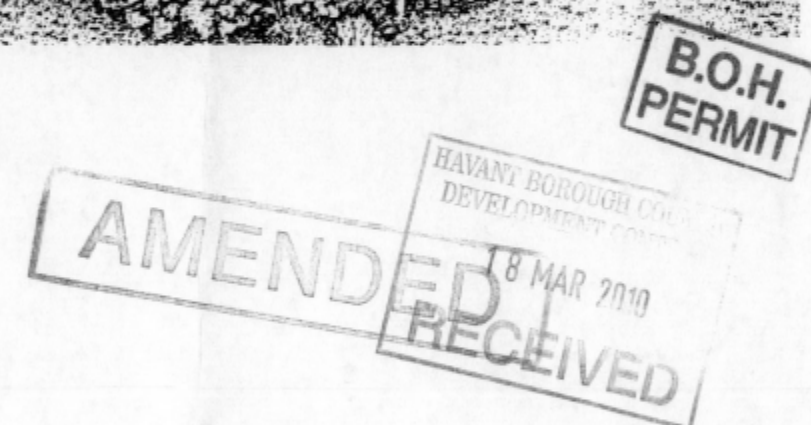

Proposed view from west

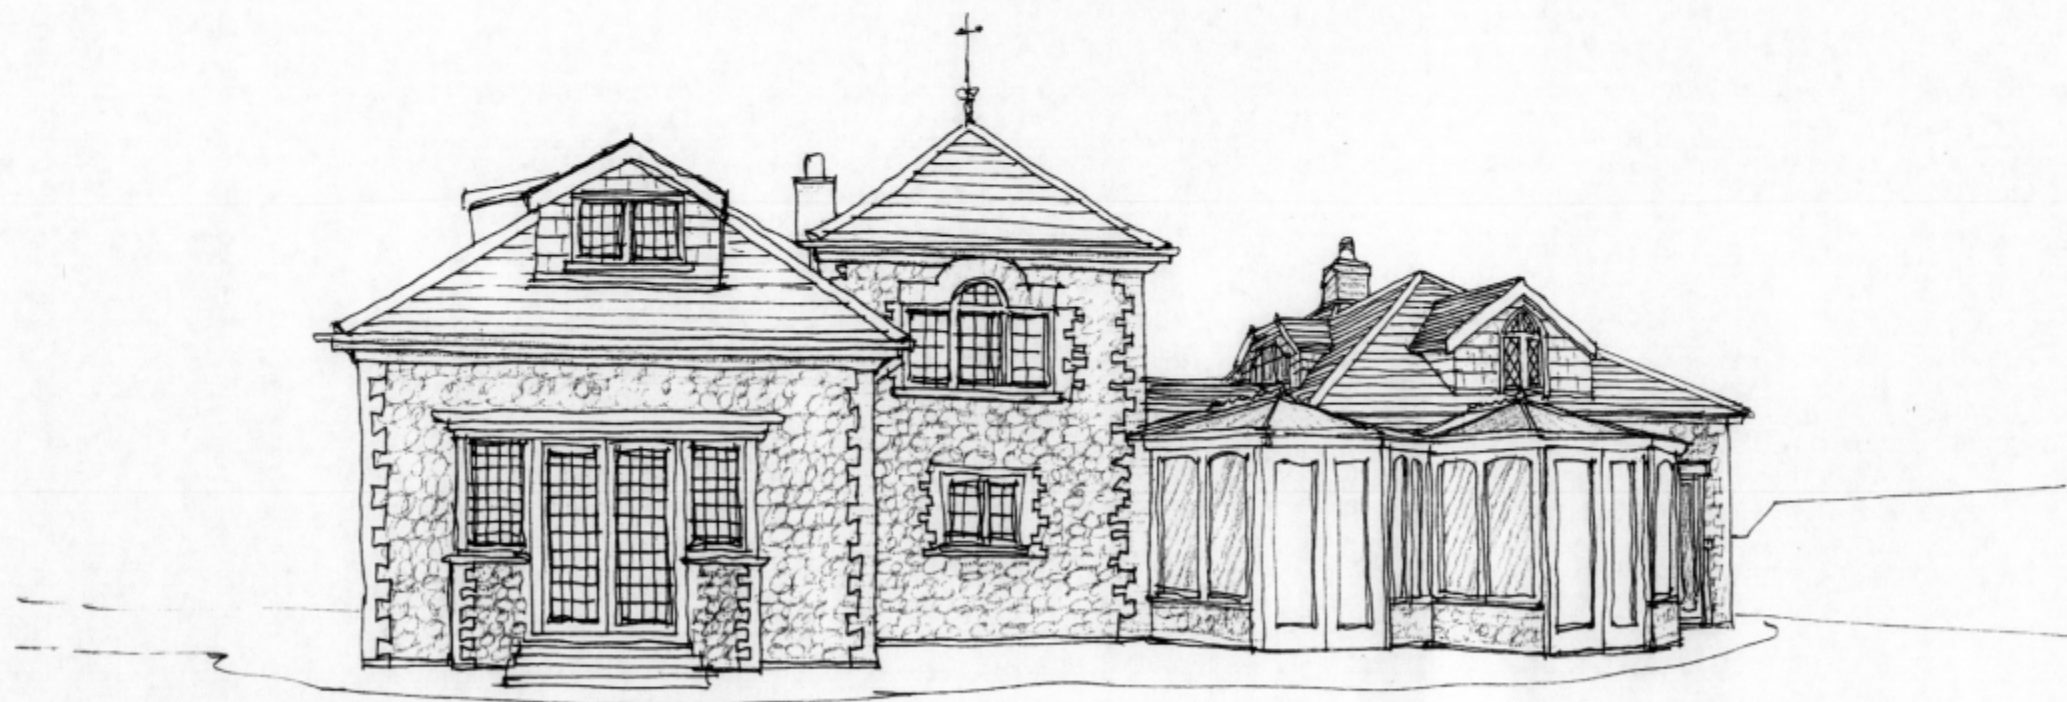

10/58367/001

REV. A. WEST DORMER REDUCED
IN SIZE & LOWERED.

Proposed Alterations to Ferry Cottage, Sinah Lane, Hayling Island

Job No 08115 Drawing No 104 /Rev. A

harrington design + bloomfield ARCHITECTS
6 The Old Flour Mill Queen Street Emsworth
01243 373855, info@harringtonbloomfield.co.uk