PROPOSED ALTERATIONS AND ADDITIONS.
158, SEAFRONT, HAYLING ISLAND, HANTS.

PERMIT

FOR MR&MRS J. CASSIDY.

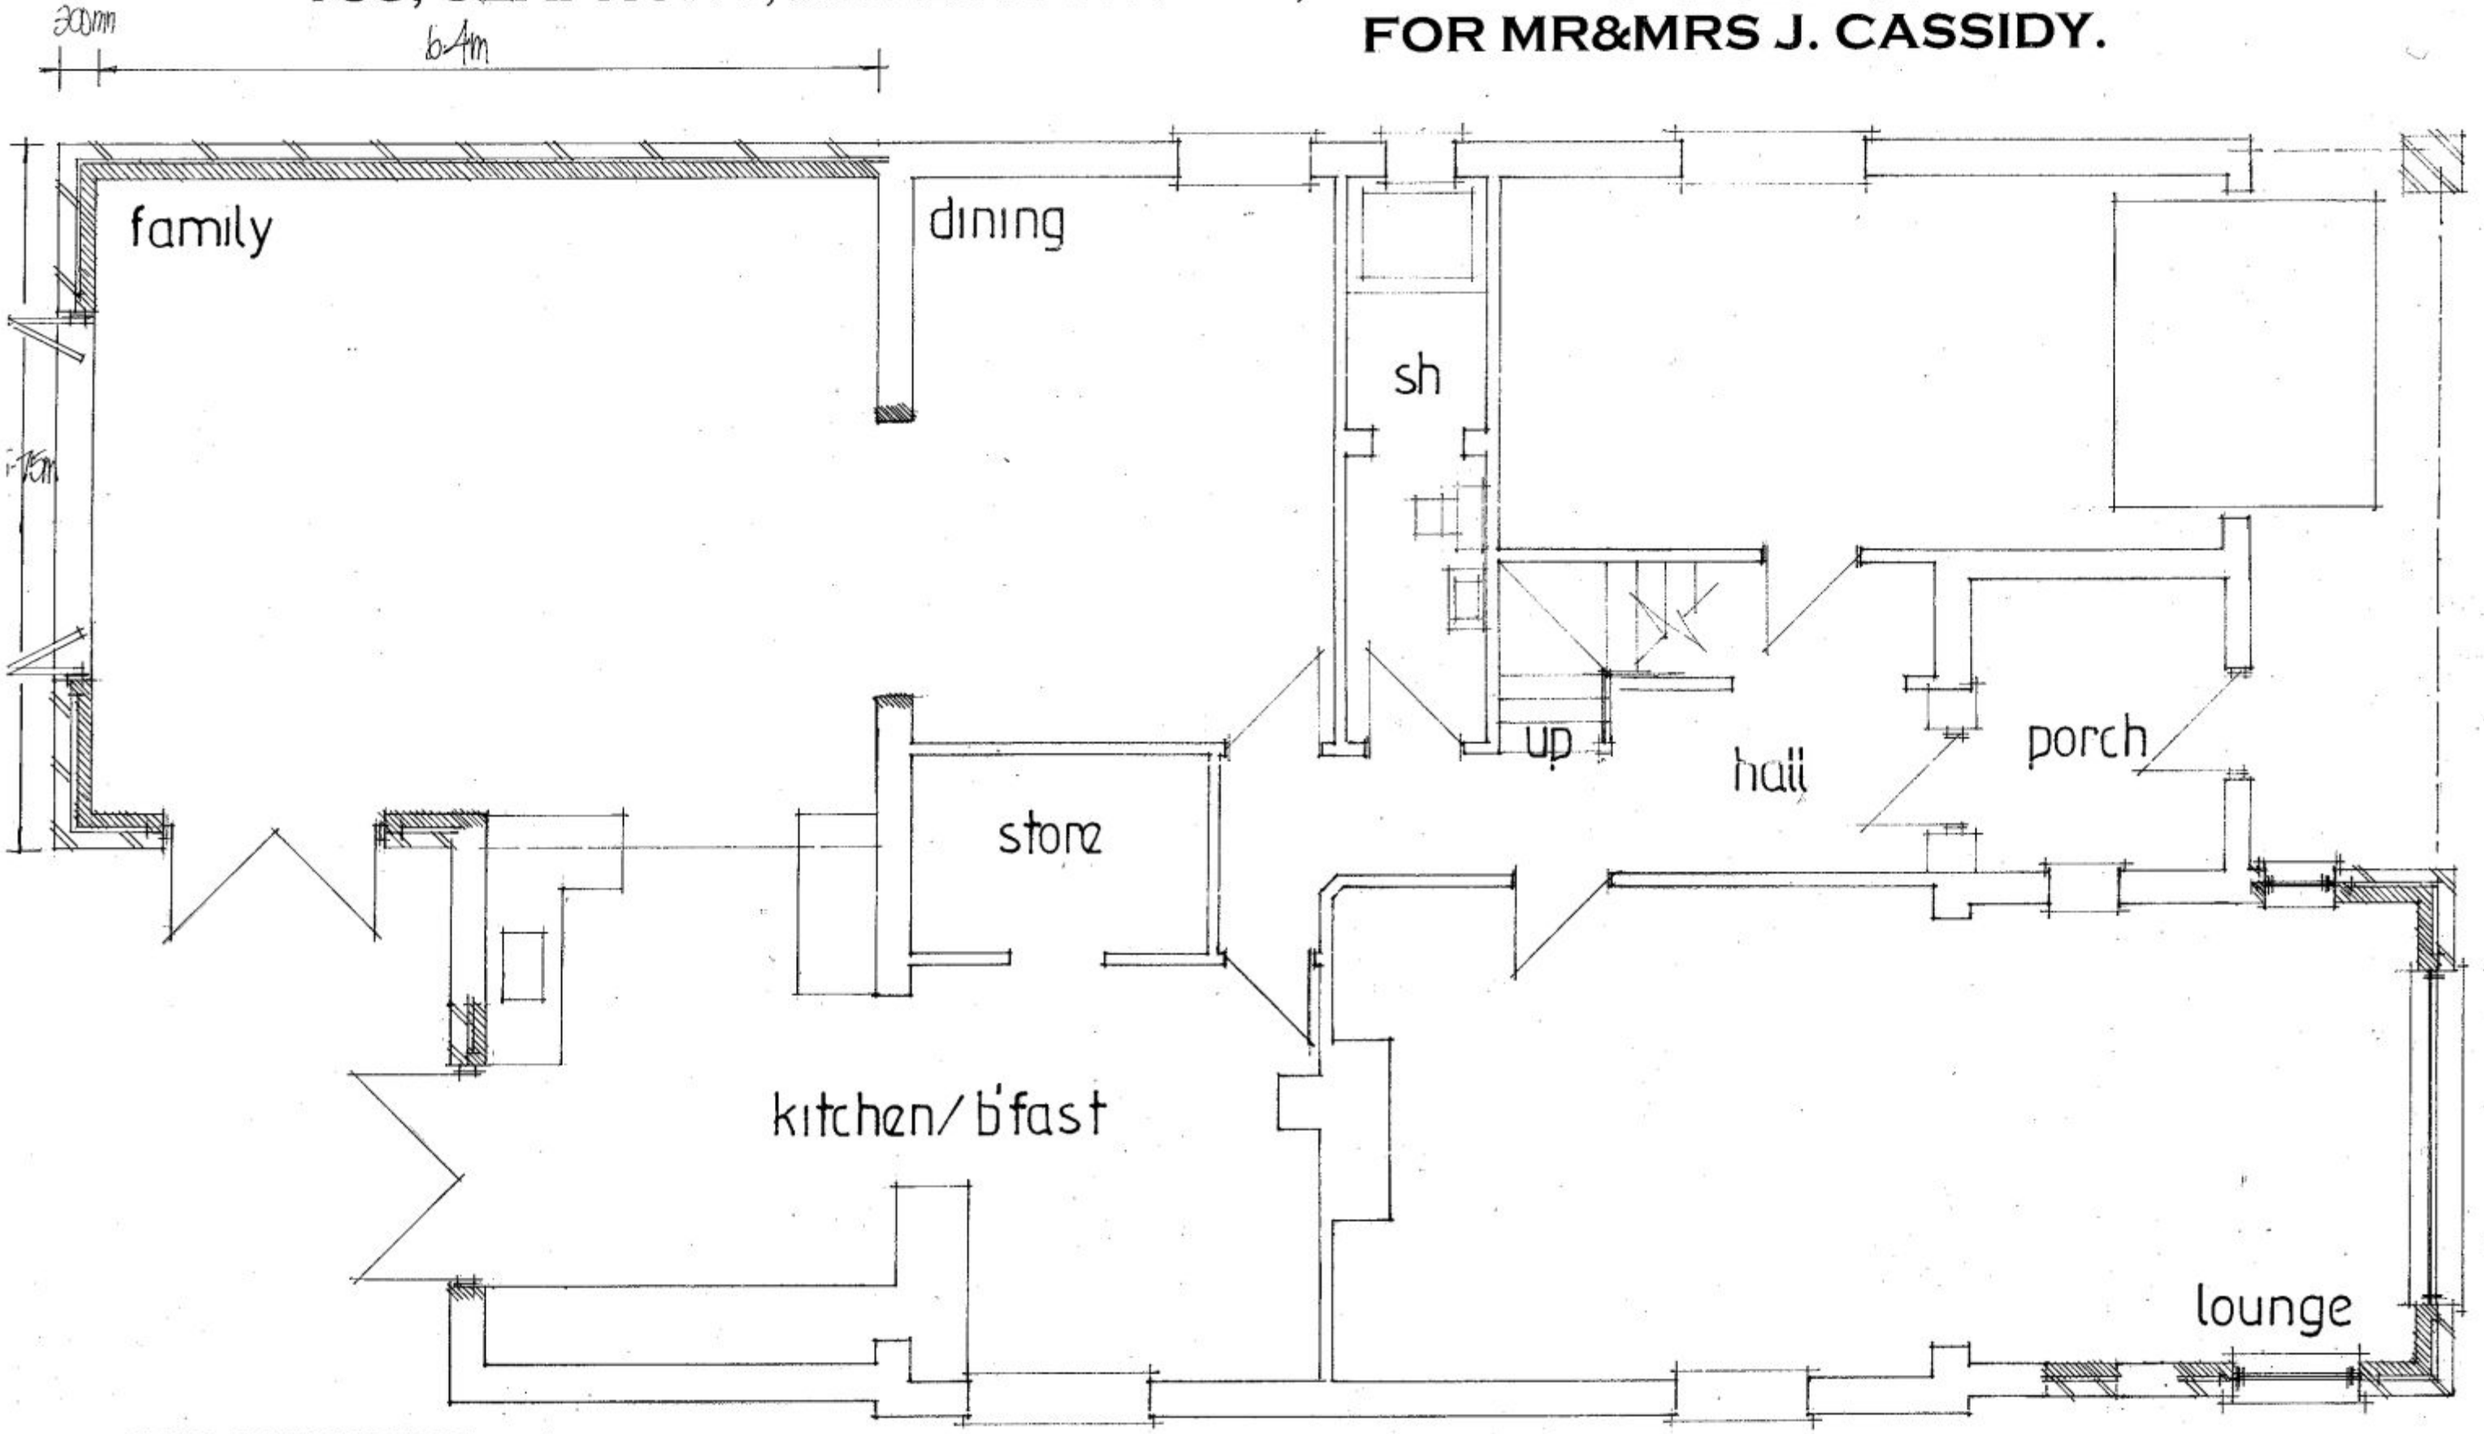

PETER J. WALKER MRICS
CHARTERED SURVEYOR
182 SEAFRONT, HAYLING ISLAND, HANTS
PO11 9 AN

TEL: 02392 467571

PROPOSED GROUND FLOOR

date feb 11
scale 1·50