


PERMIT

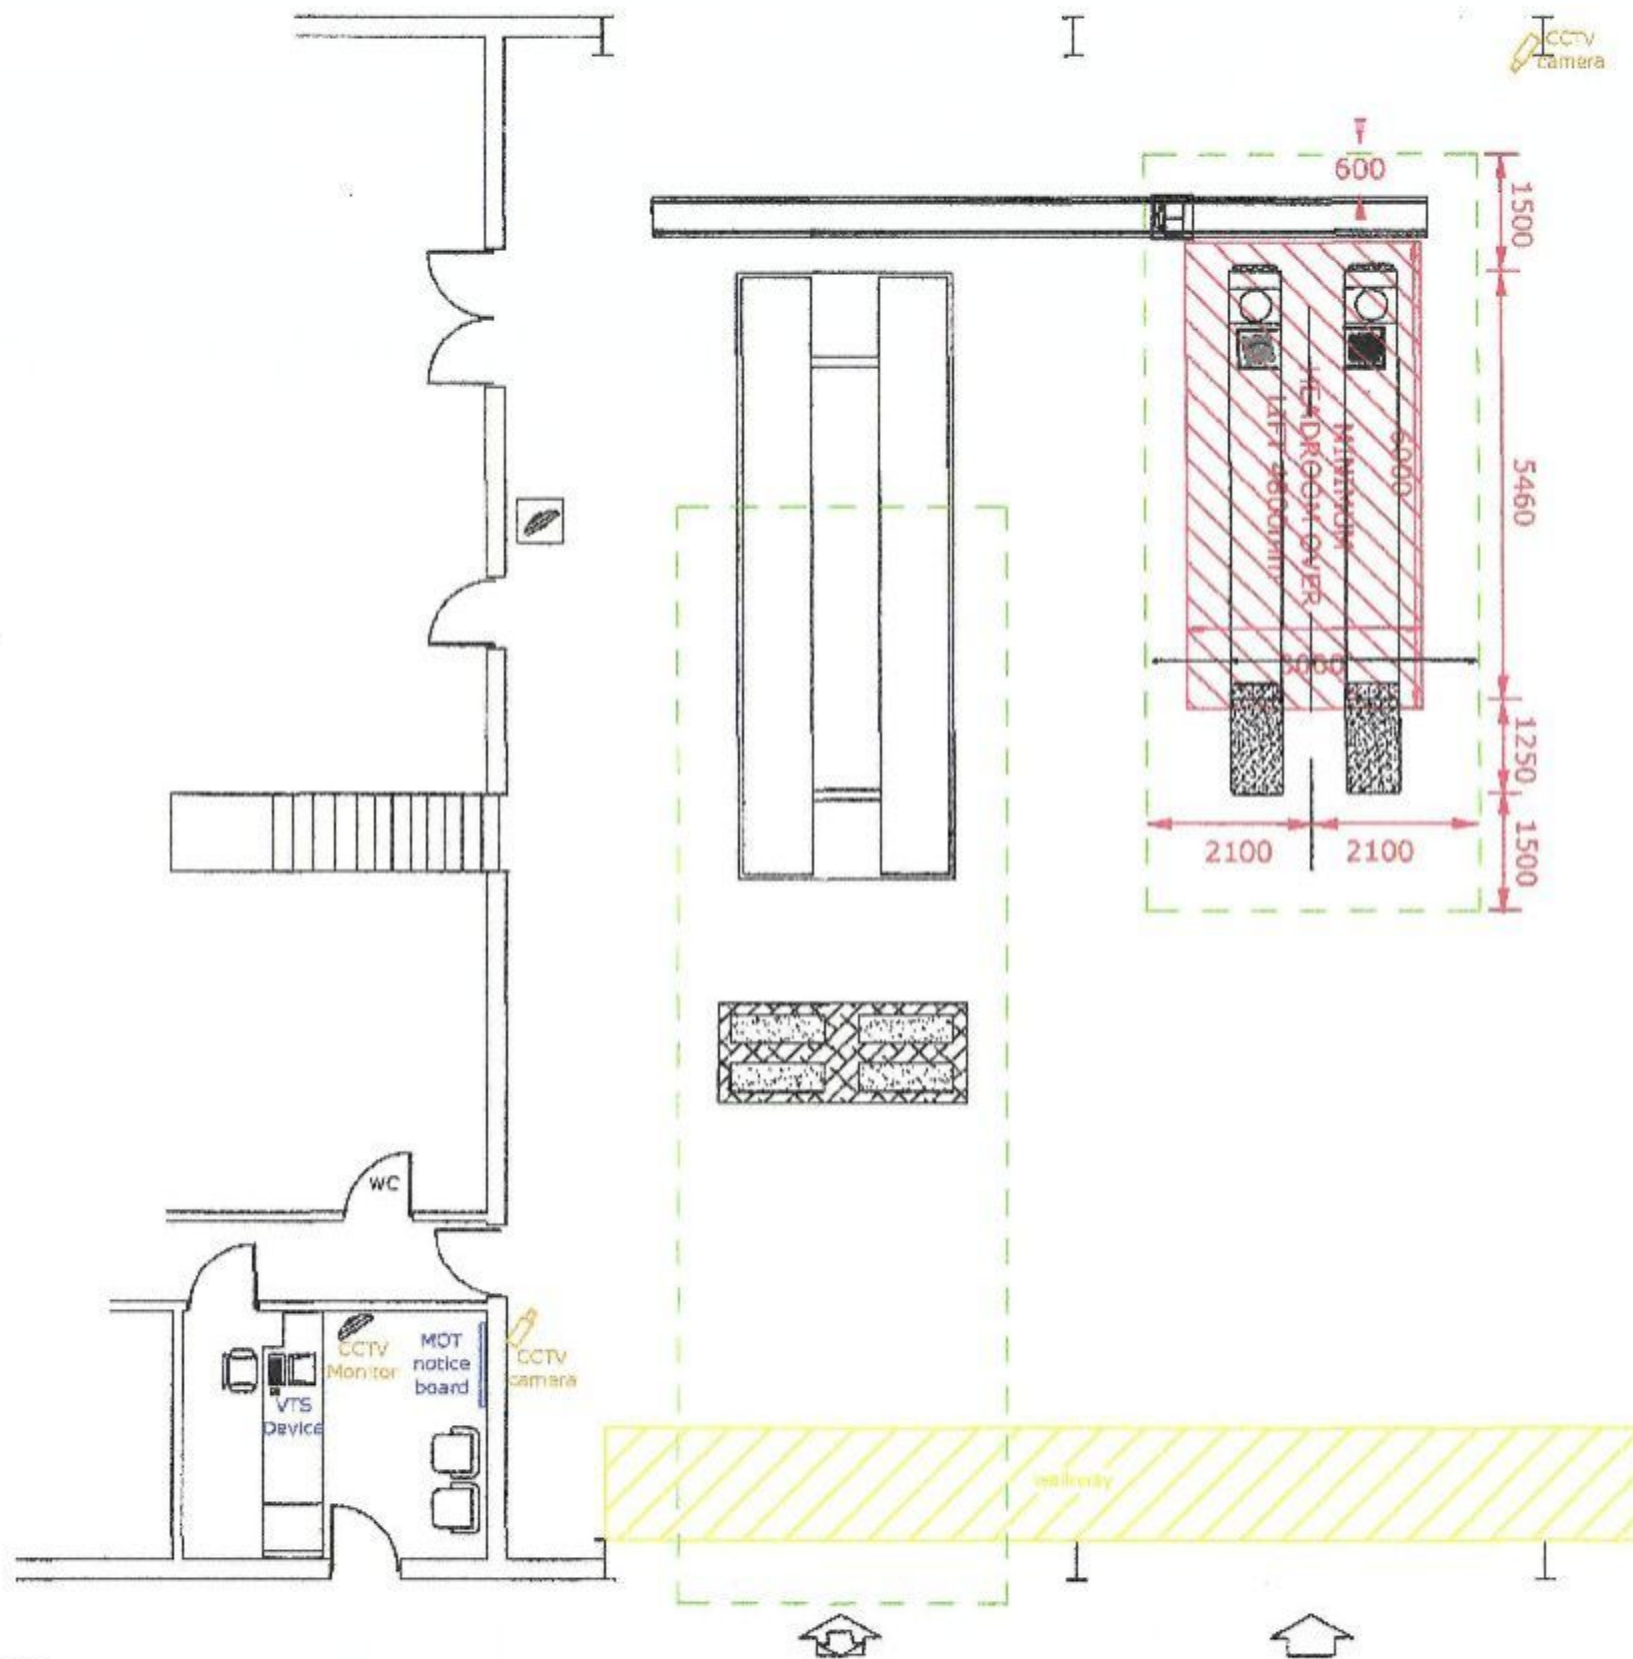

OPTION -1
USING EXISTING RBT REVERSE OFF
THEN DRIVE THROUGH LIFT BAY

Liftmaster
ROBUST RELIABLE
GARAGE EQUIPMENT LIMITED

LIFTMASTER UK LTD
THE COPYRIGHT OF THIS DRAWING IS
OWNED BY LIFTMASTER UK LTD AND
MUST NOT BE COPIED OR REPRODUCED
IN ANY WAY WITHOUT THE WRITTEN
CONSENT FROM LIFTMASTER UK LTD.

Liftmaster UK Ltd

Unit 27 Coker Stearn Rd
Mill Lane Ind Est
Aldon
Hampshire
GU34 2QA

tel: 01420 549038
fax: 01420 549036
www.rangerproducts.co.uk
sales@liftmasteruk.com

This drawing should only be used
for layout guidance only and not
for building or installation work.
All dimensions must be measured
on site and not scaled from the
drawing. Approval in principle
must be obtained from VOSA
before starting any work.

CLASS 7 MOT REGULATIONS

4.8m minimum height over lift
min. door size 3.5m w x 3.2m h
MOT notice board in waiting area
2 suitable MOT parking bays to be
provided on site.
Beam sensor level area $\pm$ 6mm
Beam sensor rail to be $\pm$ 2mm

**PROPOSED CLASS 7 OPTL MOT TEST BAY
FOR: HAVANT BOROUGH COUNCIL SOUTHMOOR DEPOT
2 PENNER ROAD HAVANT - OPTION 1**

date: 10/02/10

drawing no: j101207/A

scale: n t s