


Front (South)

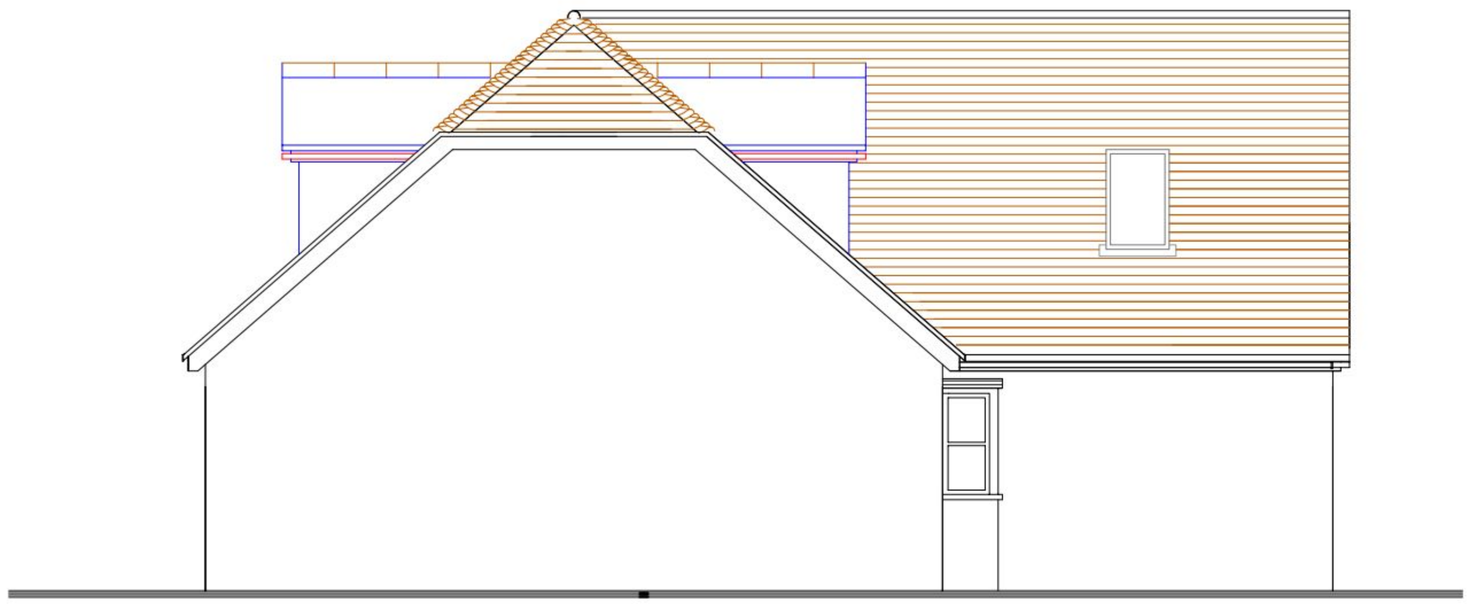


West

SEE

REAR



Rear

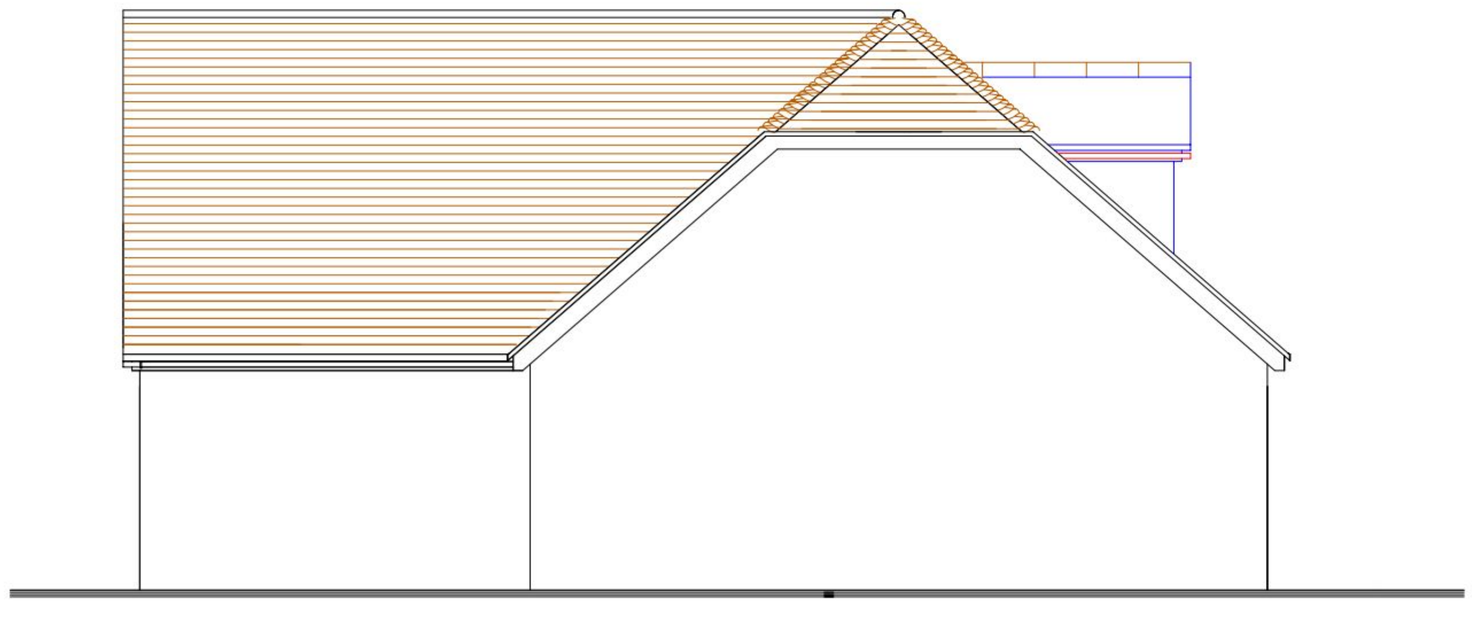

East

Client

Powell Homes Ltd

Project

Proposed Chalet Bungalow
St Johns Ambulance Site
Emsworth

Title

Elevations

PROJECT OTH/5/10

DRAWING 05A

scale 1:50 @ A1

date 14.09.10

drawn SJ

STEPHEN JUPP
CHARTERED
TOWN
PLANNER

348 Chichester Road
Bognor Regis, PO21 5BX
t: 01243 822113
m: 07777 618886
e: steve@planning-solutions.co.uk