PERMIT

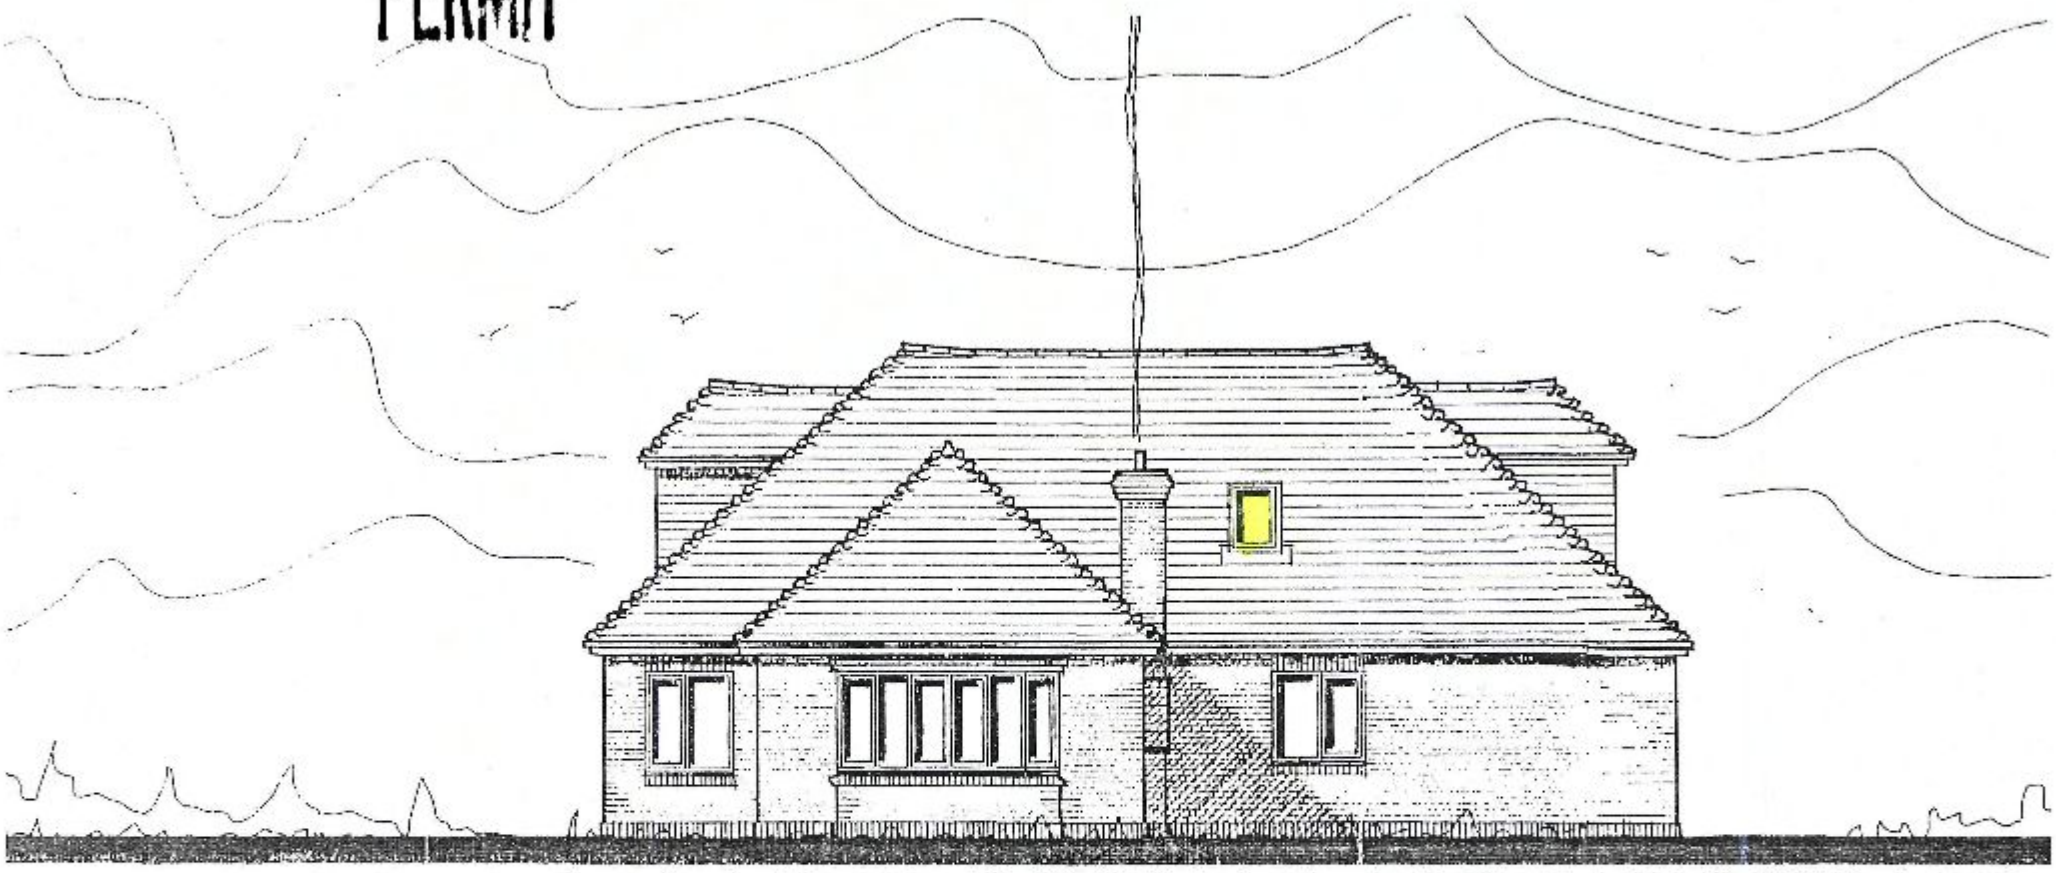

SOUTH ELEVATION



EAST ELEVATION

SCALE 1:100

09/2010

HAVANT BOROUGH COUNCIL
04 OCT 2010
RECEIVED

4 CHESTER CLOSE
HAVANT ROAD
EMSWORTH
HANTS PO10 7LN