

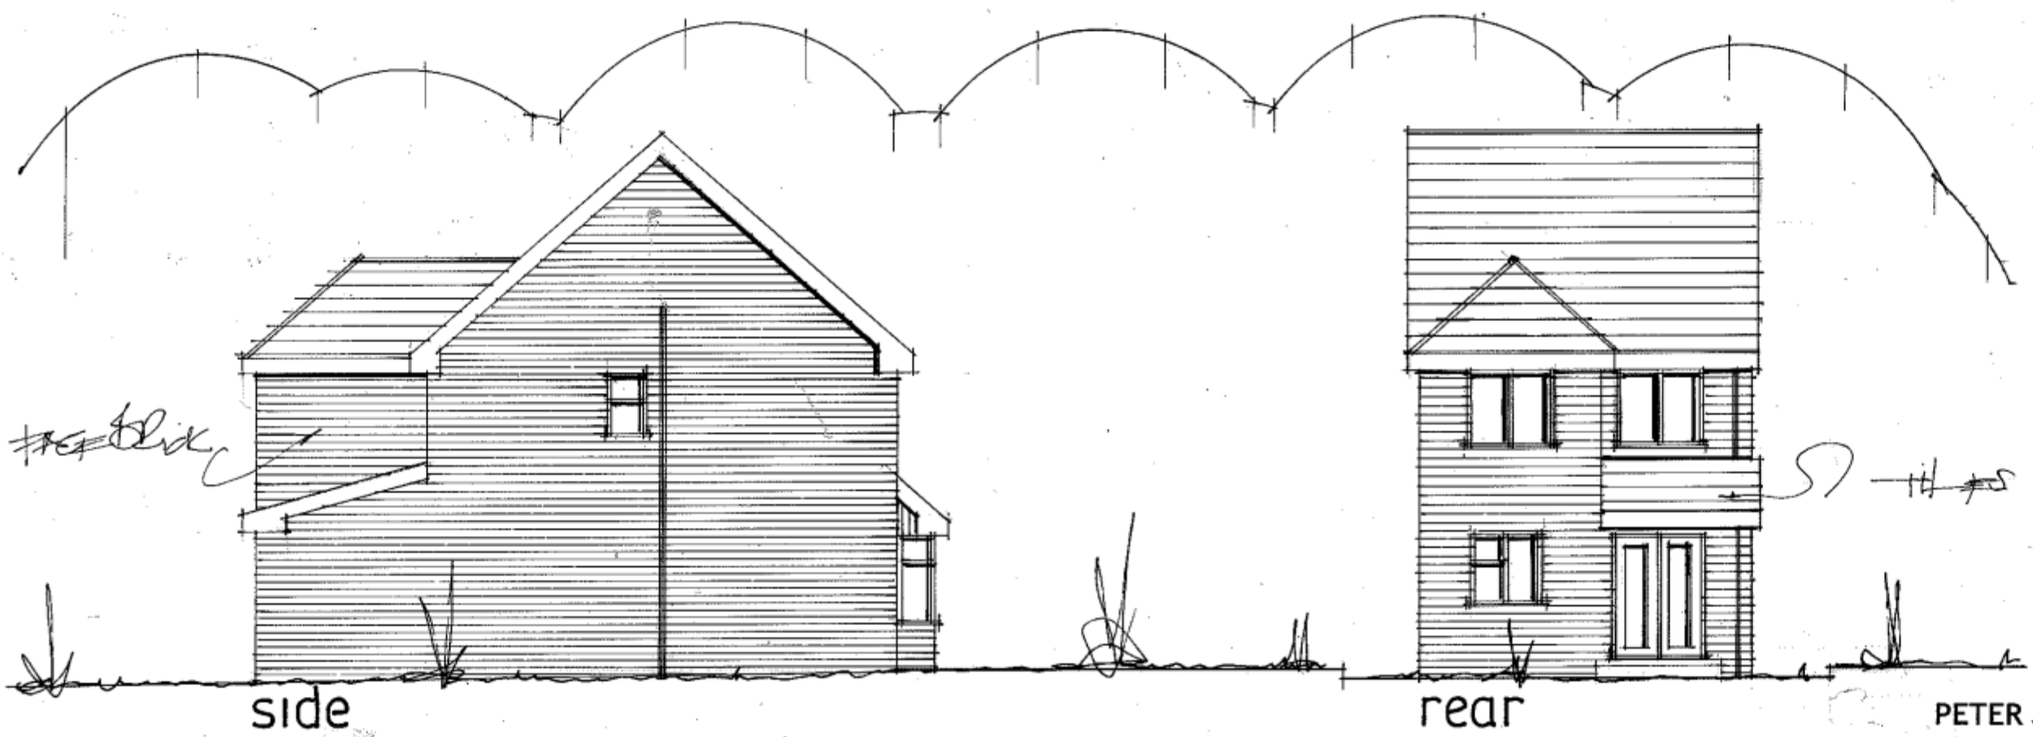

date jan 2011
scale 1:100

PROPOSED NEW THREE BEDROOM DWELLING.
LAND ADJ. 2, NEW ROAD, BEDHAMPTON, HAVANT, HANTS.
FOR MR R. BRIDGER.

PETER J. WALKER MRICS
CHARTERED SURVEYOR
182 SEAFRONT, HAYLING ISLAND, HANTS
PO11 9 AN

TEL: 02392 467571