

151164

WALL: CORRUGATED ALBESTON CEMENT ROOFING SHEET 1.2m x 2.4m
Laid as a sandwich construction with 100mm insulation and
6mm thick lining sheet. Laid in accordance with manufacturer's
recommendations to a pitch of 4° on its 2.4m span.
Purlins: 150mm x 75mm CTS on 200 x 100 x 15mm R.S.J.



100mm CONCRETE OVERSIT ON 400 x 150mm R.S.J.
POLYSTYRENE 50mm ON 50mm THICK HARDWARE

NEW BRICKWORK

NO. 4 LEAD FORMING
FLASHING AND GUTTER

EXISTING BRICK WALL

DETAIL

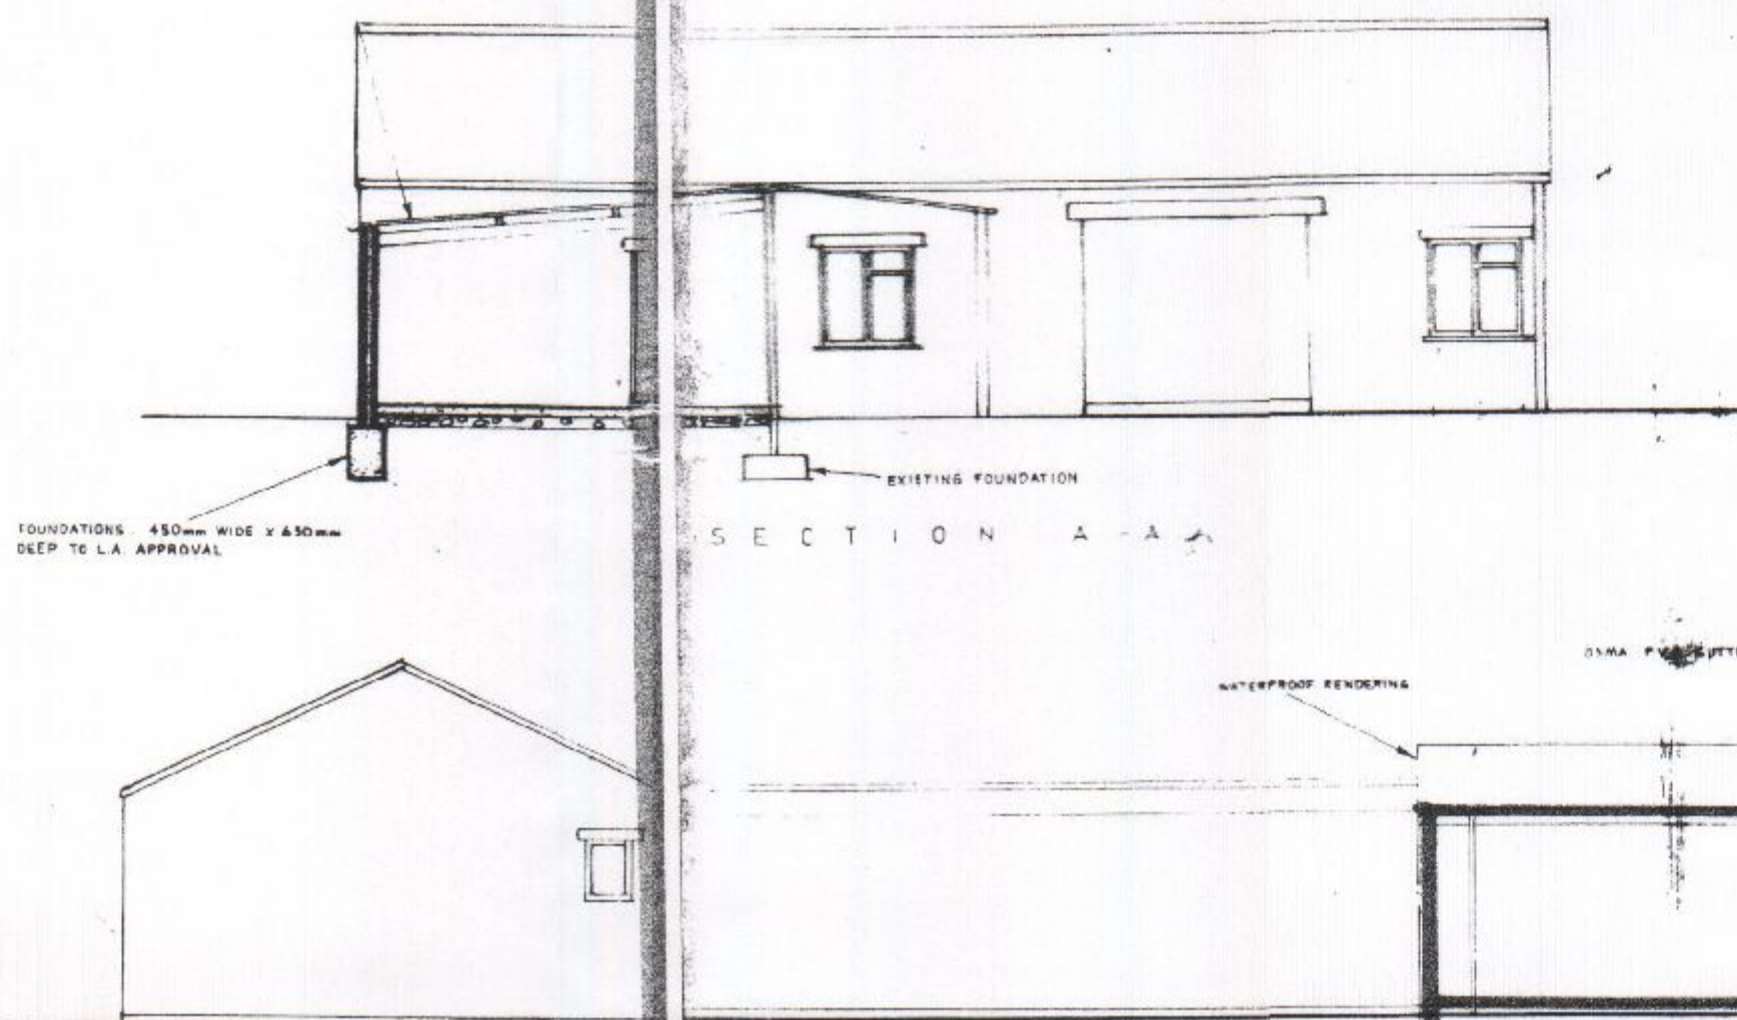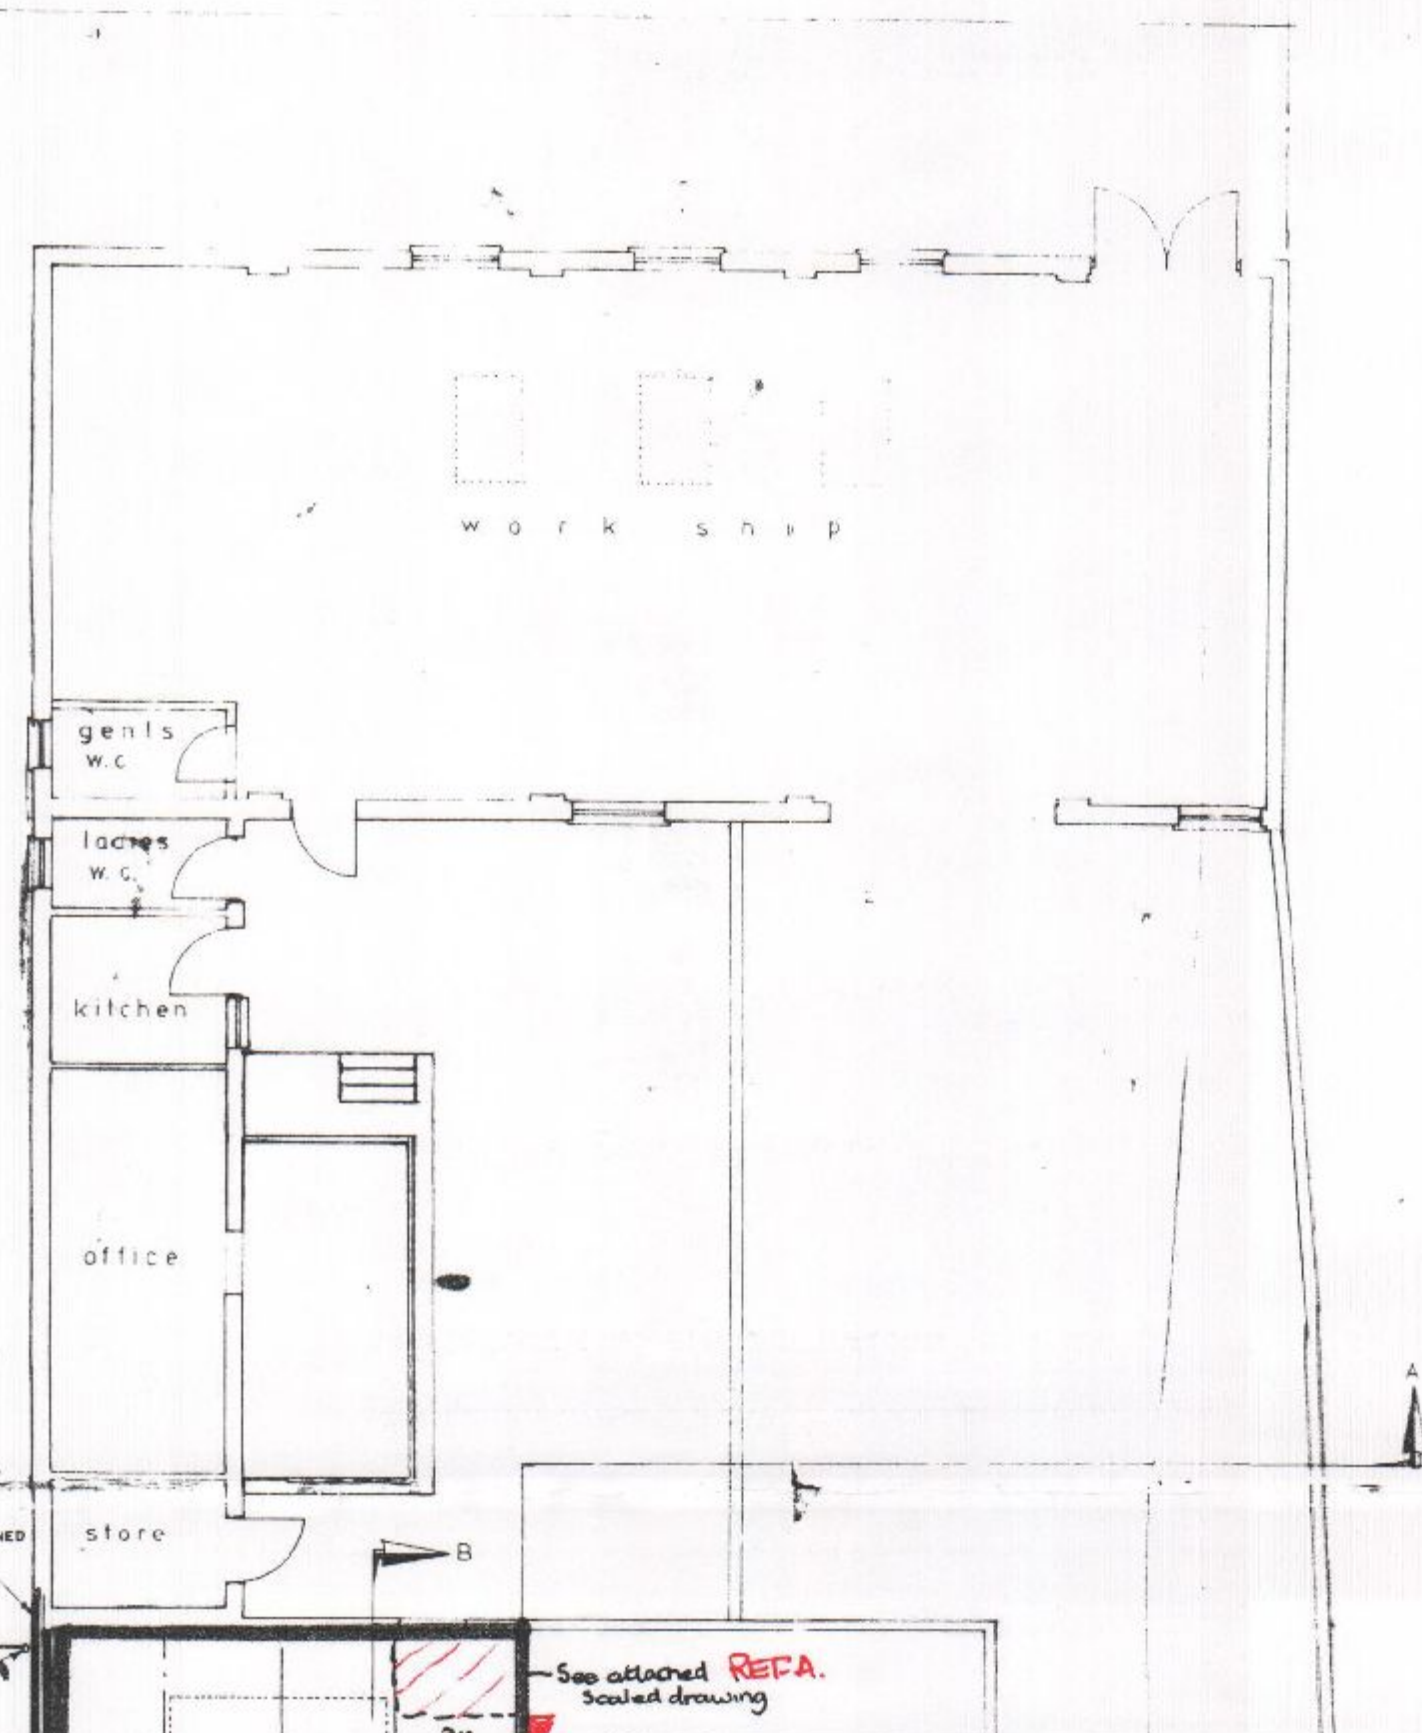

SECTION B-B

SECTION A-A

WATERPROOF RENDERING


OSMA FASCIA BOARD

CAVES CLOSURE PIECE


PROPOSED EAST ELEVATION

PROPOSED NORTH

RIGHT OF ACCESS EXIST'S
ACROSS CAR PARK TO CAULKERS

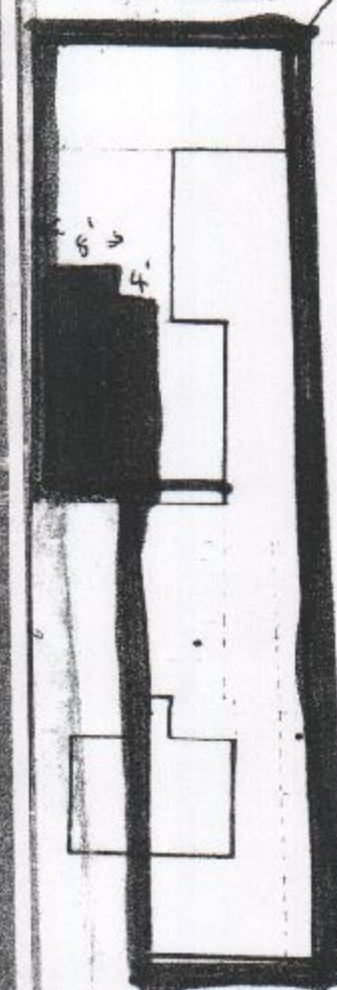

CAR PARKING FOR 11 CARS

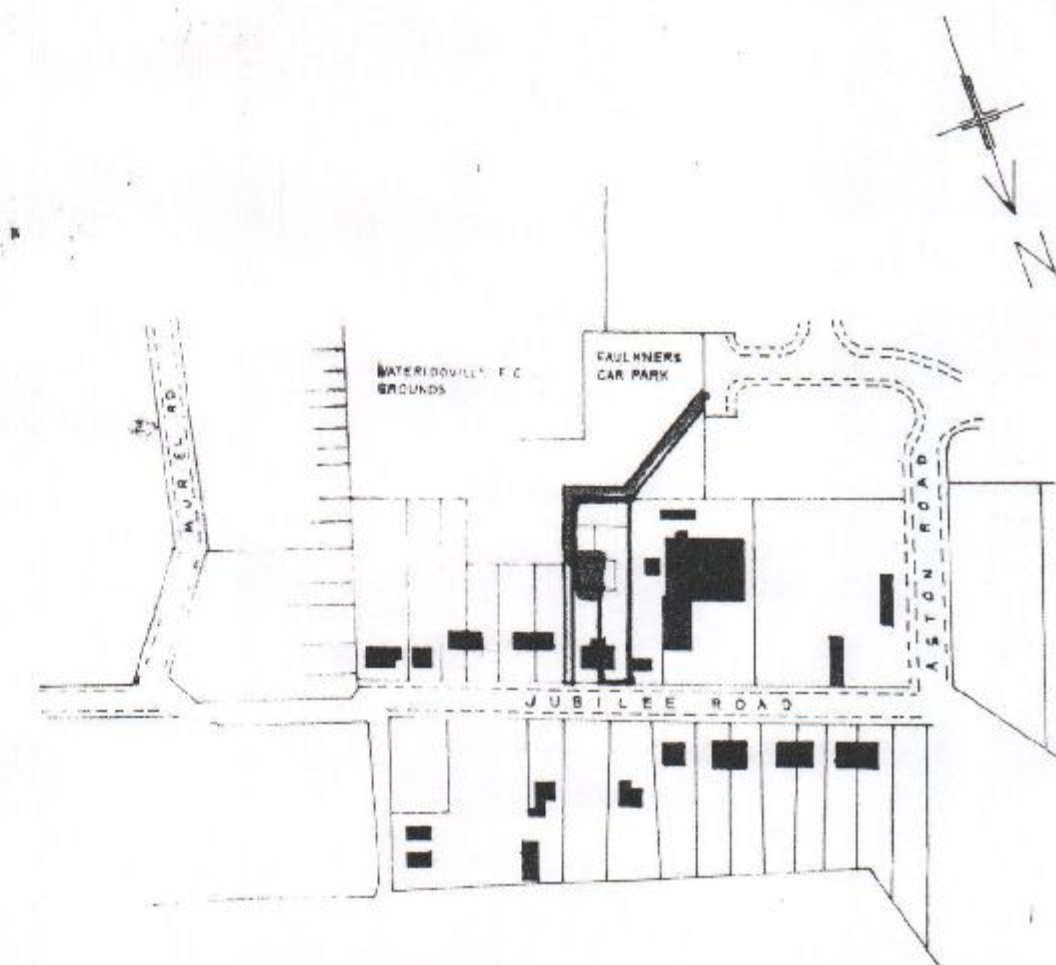

BLOCK PLAN

HAVANT BOROUGH COUNCIL
12 JAN 2012
RECEIVED

HAVANT BOROUGH COUNCIL
15 DEC 2011
RECEIVED

