

Front Elevation



Flank Elevation



Rear Elevation

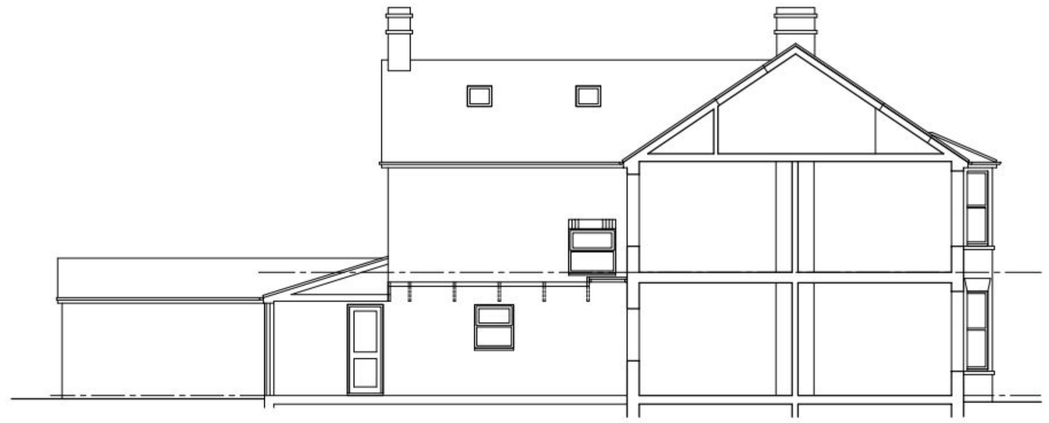

Flank Elevation

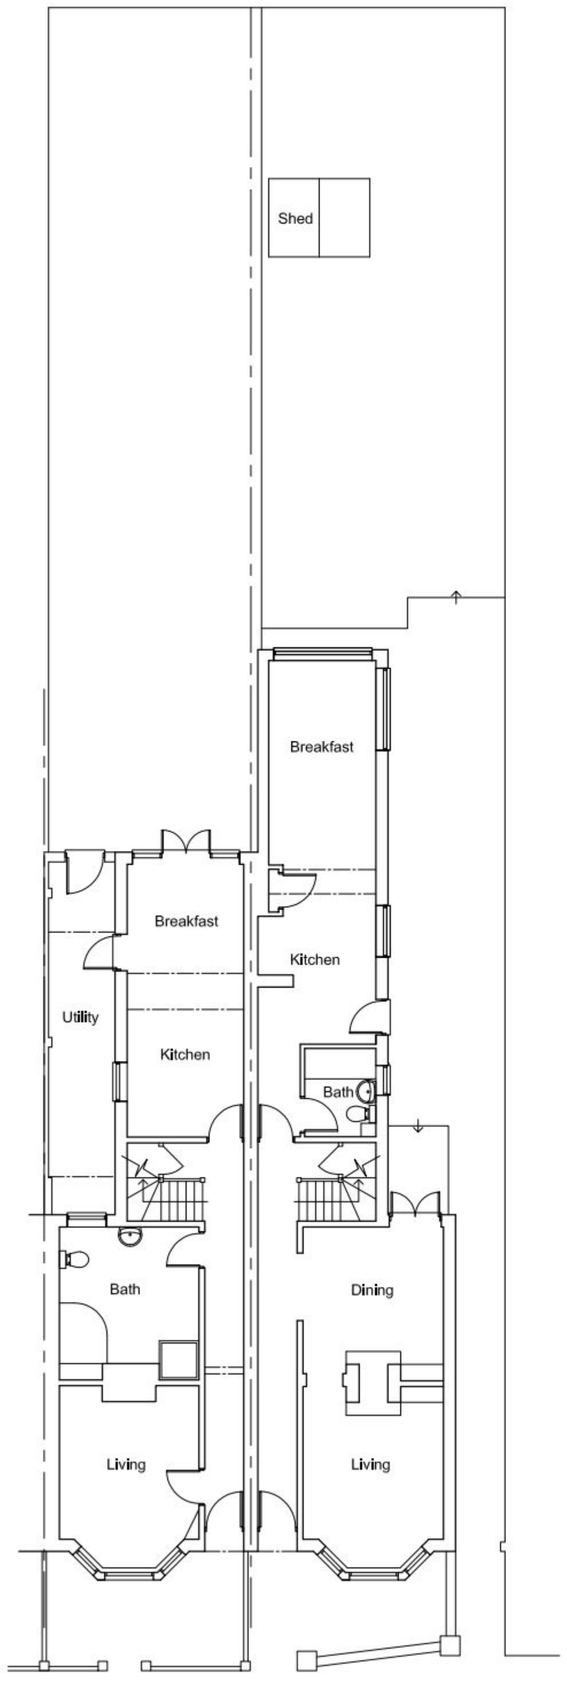

Ground Floor Plan



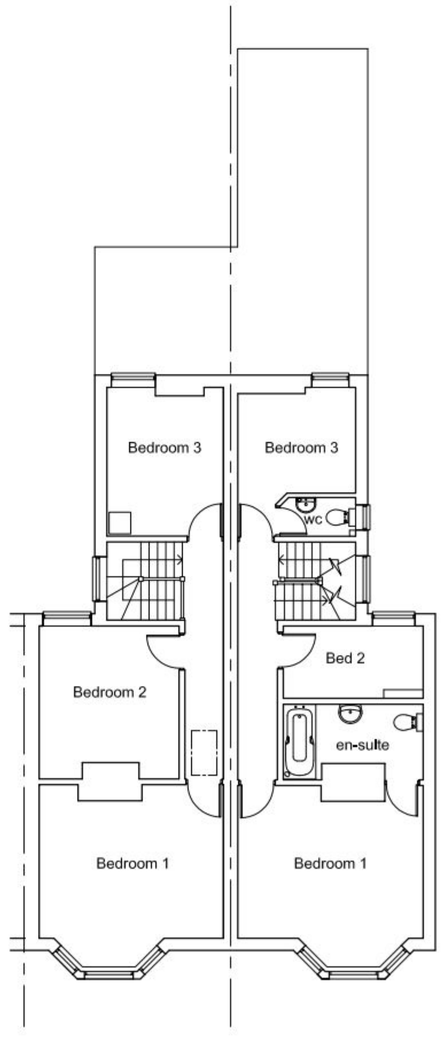

First Floor Plan

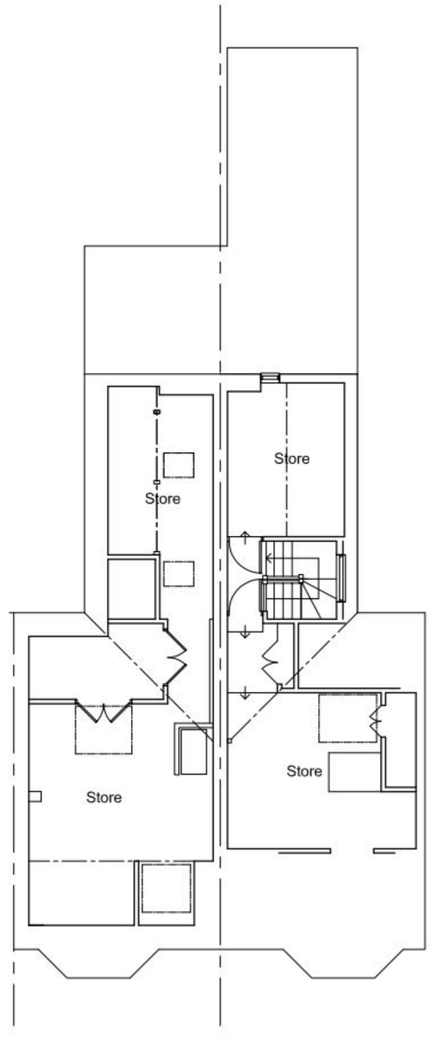

Second Floor Plan

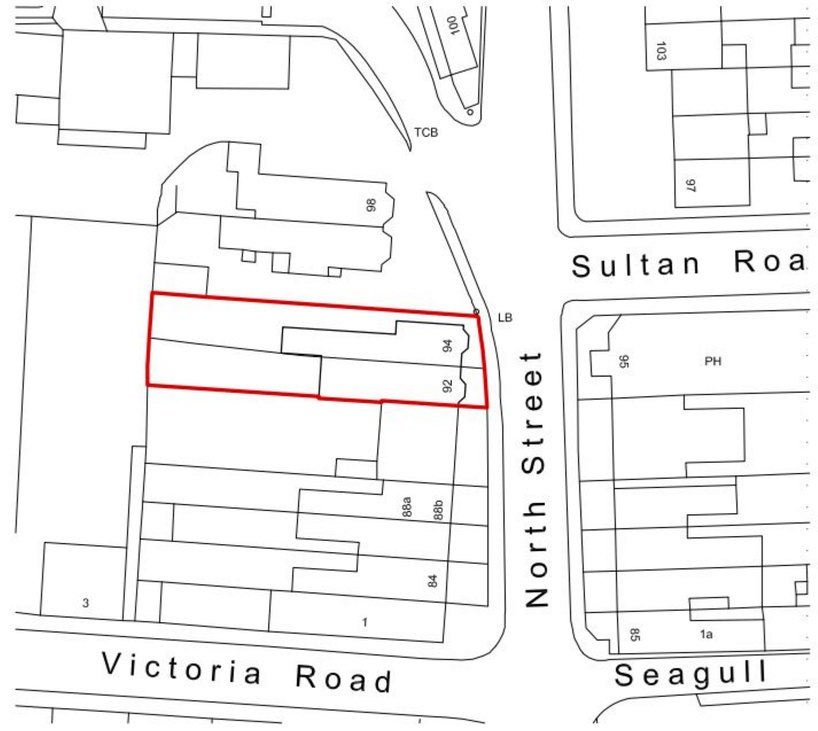

Block Plan 1:500



Location Plan 1:1250

Ordnance Survey (c) Crown Copyright 2011. All rights reserved. Licence number 100020449
Date 18/11/11

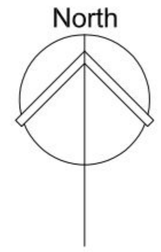

This drawing has been produced for Mr. & Mrs. Thomson and is submitted as part of planning application and is not intended for use by any other person or for any other purpose.

PLANNING

Rev.	Date	Description	By
A	Dec 11	Havant Planning Alt.	AB

Client
Mr. & Mrs. Thomson

Project
92-94 North Street,
Emsworth, Hampshire,
PO10 7PN

Drawing Title
Floor Plans & Elevations
as Existing
Block & Location Plan

G W P Architects
Fairfield House,
Fairfield Road,
Burgess Hill,
West Sussex, RH15 8QB
Tel:(01444) 239019 Fax: (01444) 230761
Email: mail@gwparchitects.co.uk

Scale 1:100 @ A1	Drawing Number 11/166/01/A
Date October 2011	
Drawn IB	

© GWP Architects Ltd (UK) - 2011