

Notes

1. Do not scale from this drawing, except for planning purposes. Use figured dimensions only.
2. All dimensions must be checked on site prior to commencement of work.
3. Where applicable this drawing is to be read in conjunction with other consultants' drawings.
4. O.S. Licence LIG 0337.
5. This drawing is the copyright of Martin Critchell Architects.

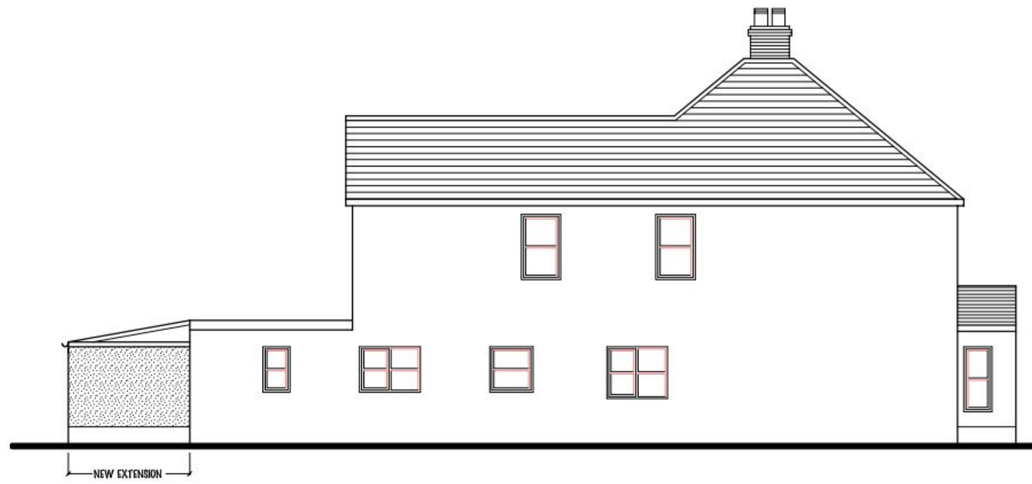

PROPOSED NORTH ELEVATION

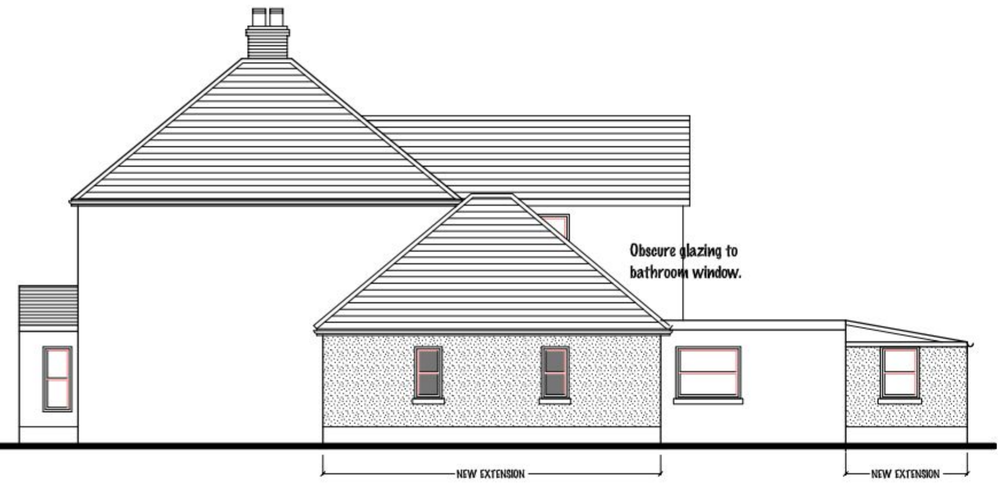


PROPOSED SOUTH ELEVATION




PROPOSED EAST ELEVATION




PROPOSED WEST ELEVATION

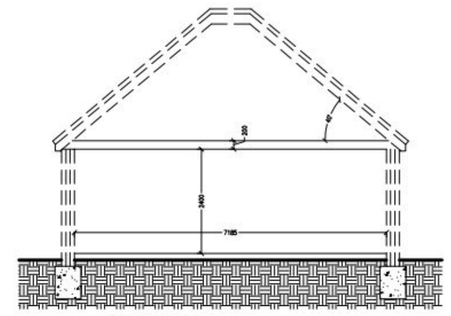

SECTION A-A

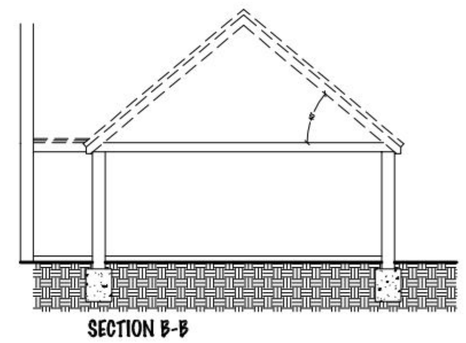

SECTION B-B

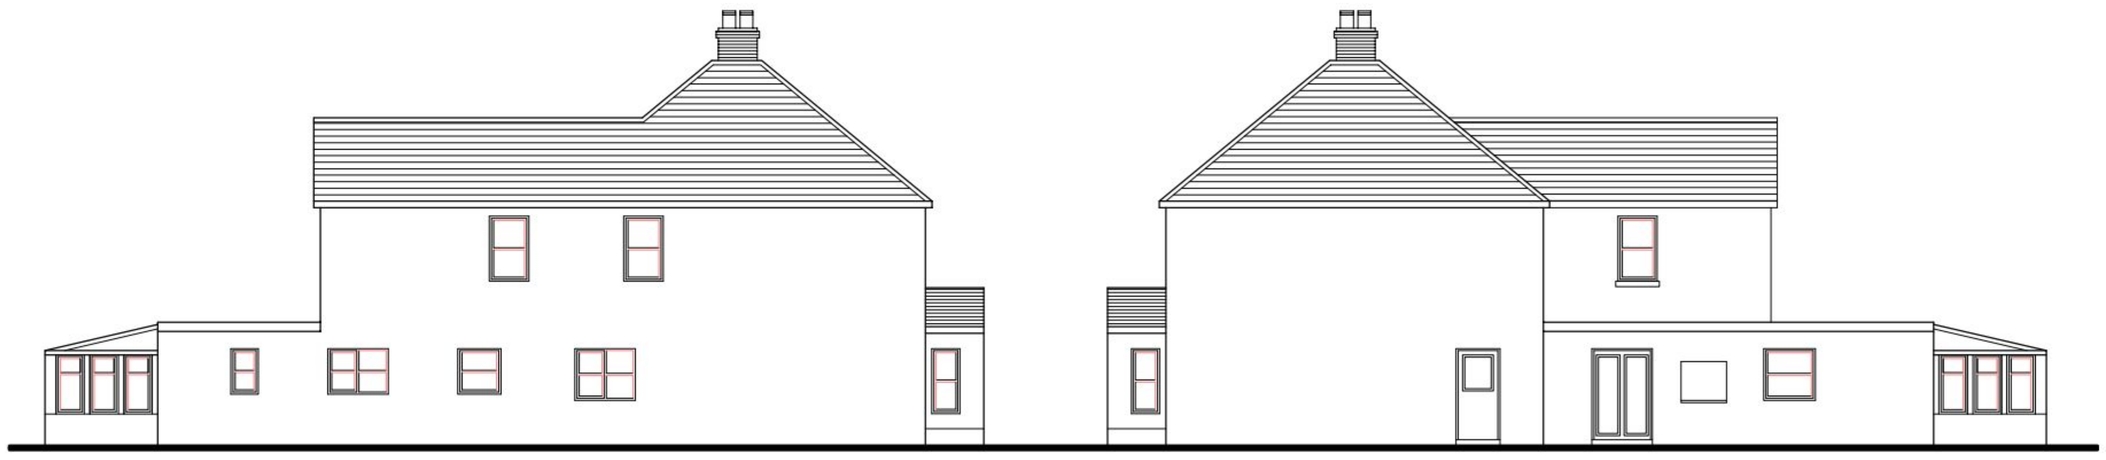

EXISTING NORTH ELEVATION

EXISTING SOUTH ELEVATION



EXISTING EAST ELEVATION



EXISTING WEST ELEVATION

Rev	Date	Amendment	Checked
D	21-10-11	south elevation corrected	
C	28-09-11	client amendments	
B	27-09-11	client amendments	
A	16-09-11	elevations updated to suit new plans	

Town Planners & Architects
MARTIN CRITCHELL ARCHITECTS
Metro House ■ Northgate ■ Chichester ■ West Sussex ■ PO19 1BE
tel 01243 531036 fax 01243 782917 e-mail info@mcarchitects.co.uk web www.martincritchell-architects.co.uk

For
Hillcrest

Project
Poppy Lodge
84 Church Road
Hayling Island
P011 0NX

Drawing	Scale: @A1
Elevations	1:100
Section	1:100

Date	Drawn	Checked
04-08-11	AI	

Job number	Drawing number	Revision
11.038	02	D