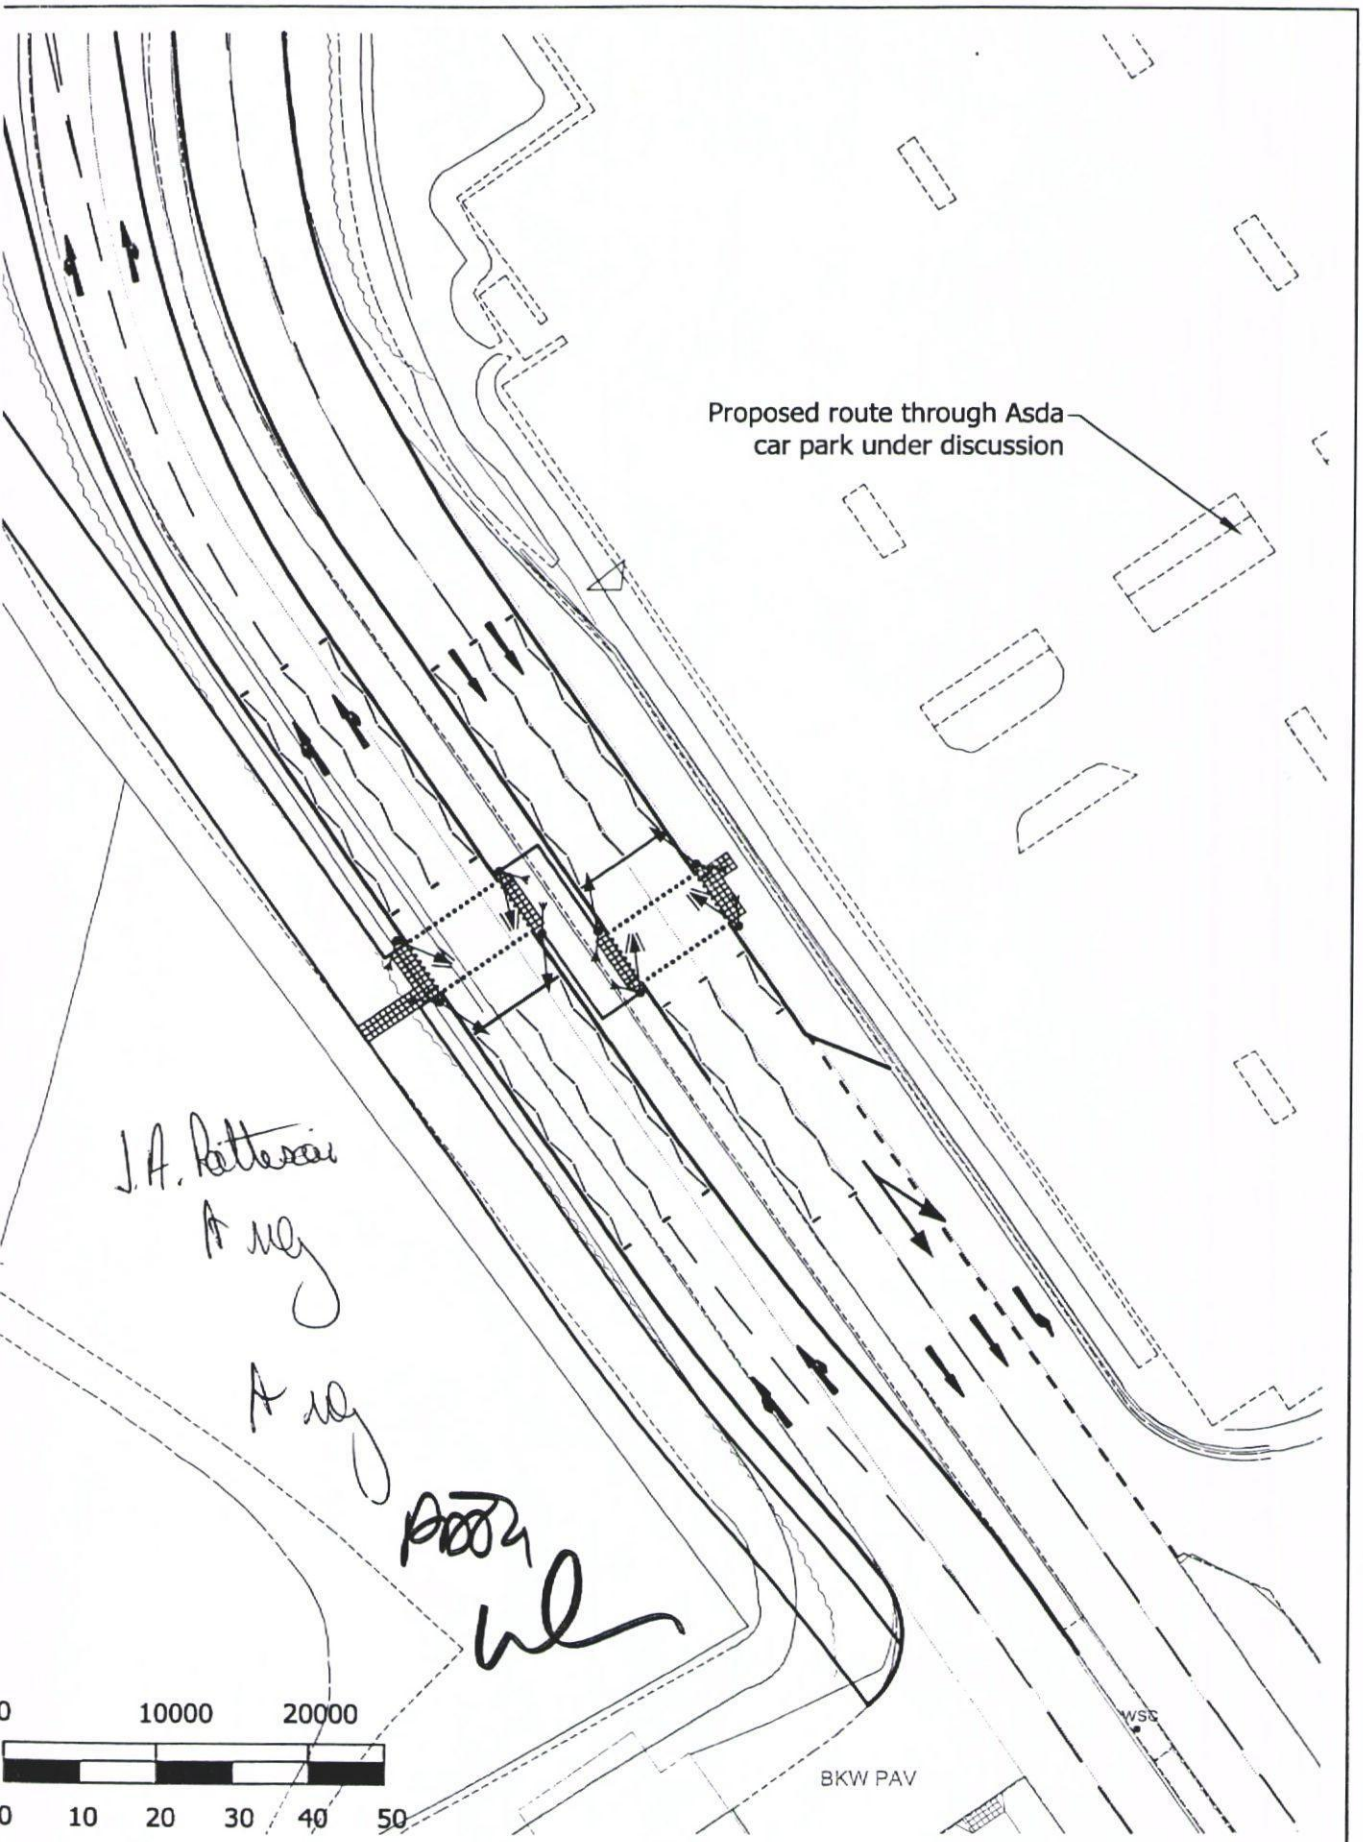

reproduced from Ordnance Survey material with the permission of Ordnance Survey on behalf of the Controller of Her Majesty's Stationery Office © Crown copyright.
d reproduction Infringes Crown copyright and may lead to prosecution or civil proceedings. Feilden Clegg Bradley Architects. Licence No - 100020449. MB AL - 100002189

mayer brown
Mayer Brown Limited Lion House
Orientel Road Woking Surrey GU22 8AP
Telephone 01483 750 508 Fax 01483 750 437
wokingoffice@mayerbrown.co.uk www.mayerbrown.co.uk

client
GRAINGER PLC

title
WEST OF WATERLOOVILLE MDA

MAUREPAS WAY TOUCAN CROSSING

scale 1:500 @ A4 | drawn by HJ | checked by

date AUGUST 2007 | cad file GTWVilleRD2308PR02

drawing number GTWVille/RD/2308 | rev. PR02