PERMIT

HAVANT BOROUGH COUNCIL
28 JUL 2011
RECEIVED

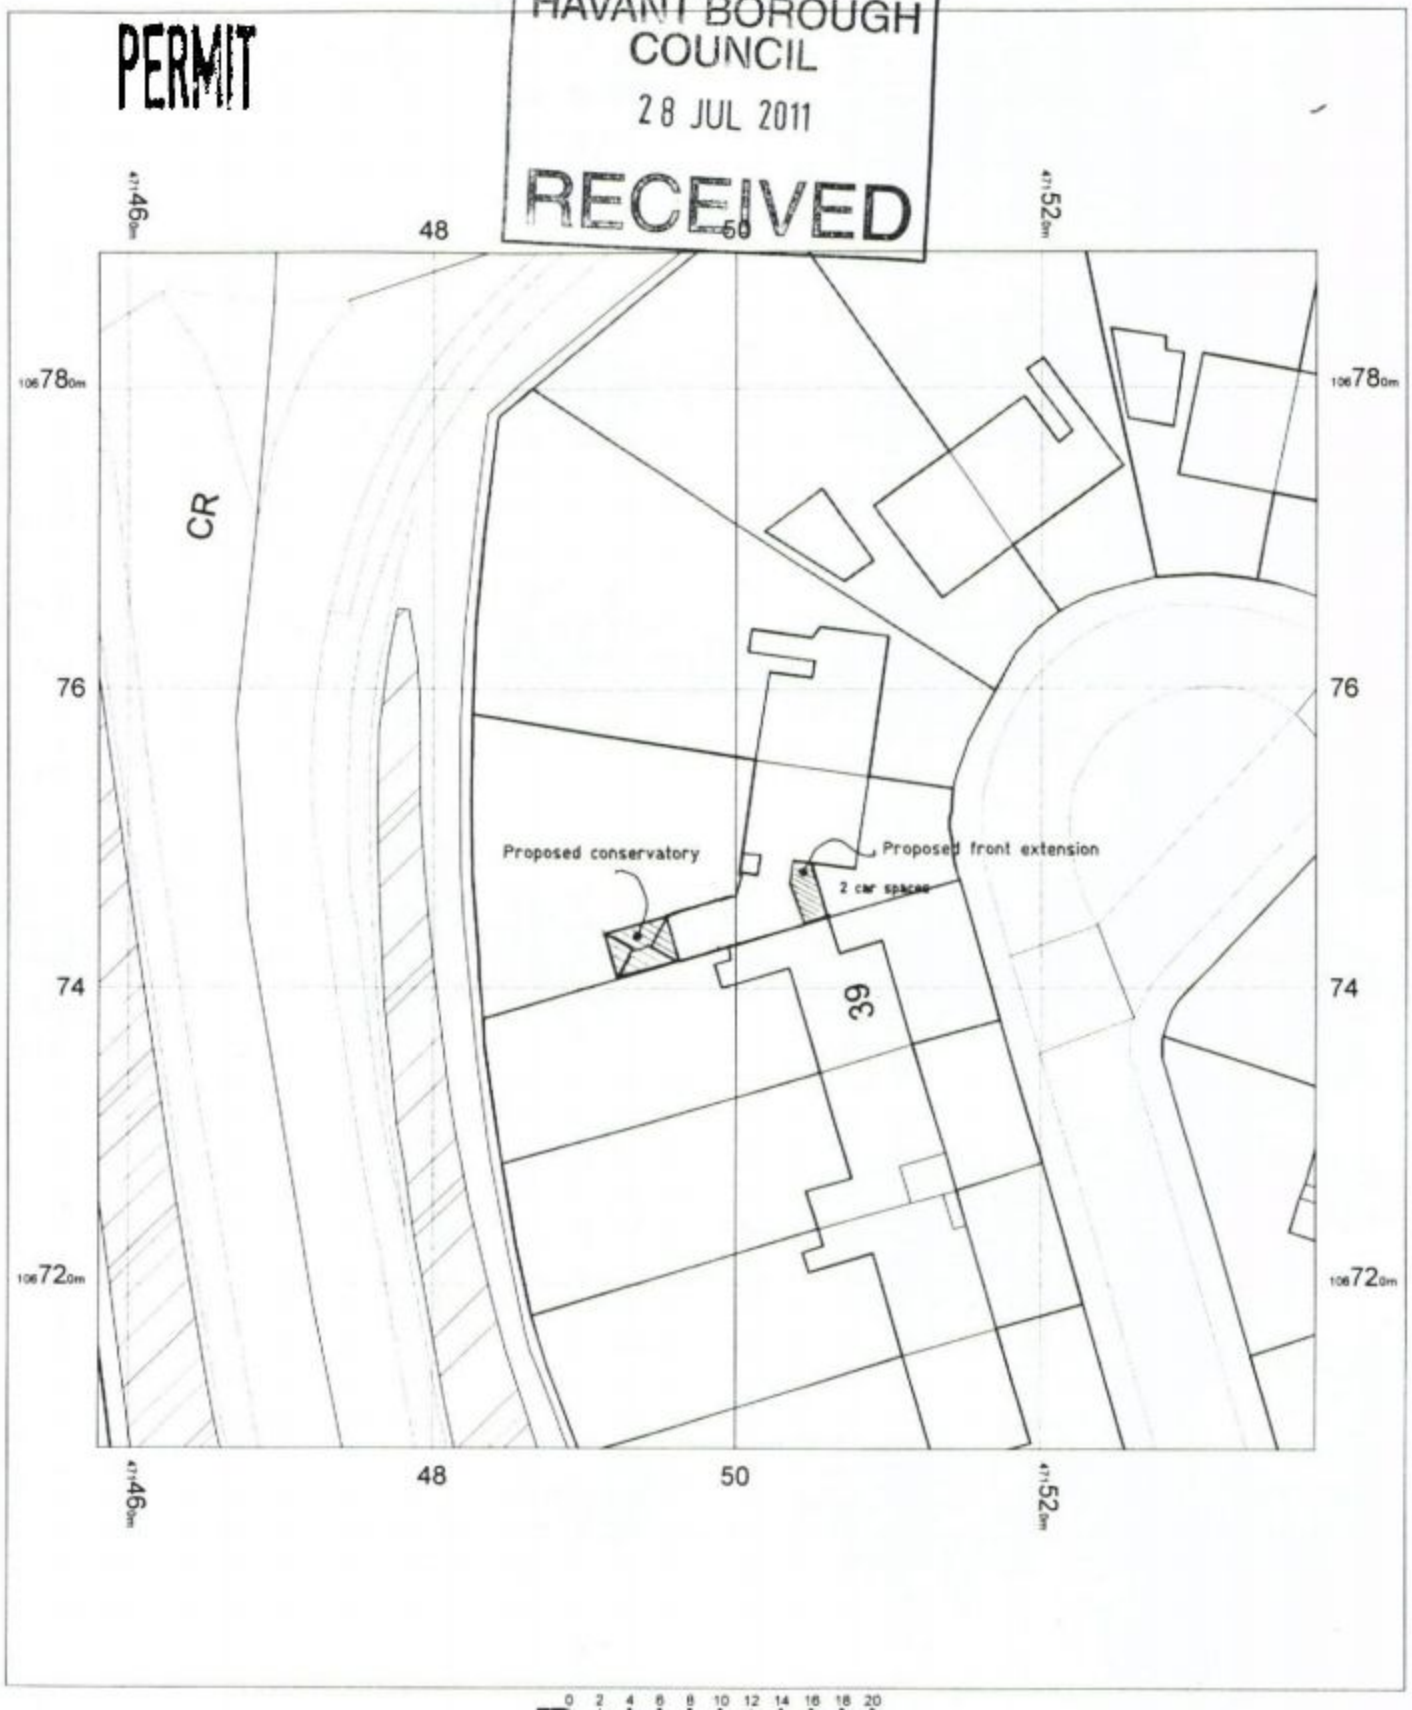

OS Mastermap
12 July 2011, ID: BW1-00082379
maps.blackwell.co.uk

1:500 scale print at A4, Centre: 471498 E, 106749 N

©Crown Copyright. Licence no. 100041040

Mapping sourced from Ordnance Survey

BLACKWELL'S
www.blackwellmapping.co.uk
TEL: 02920 228 779
maps.cardiff@blackwell.co.uk