

ELEVATION TO HAMBLEDON ROAD 1 - 100

0 1 2 3 4 5 10m

1:100 @A1

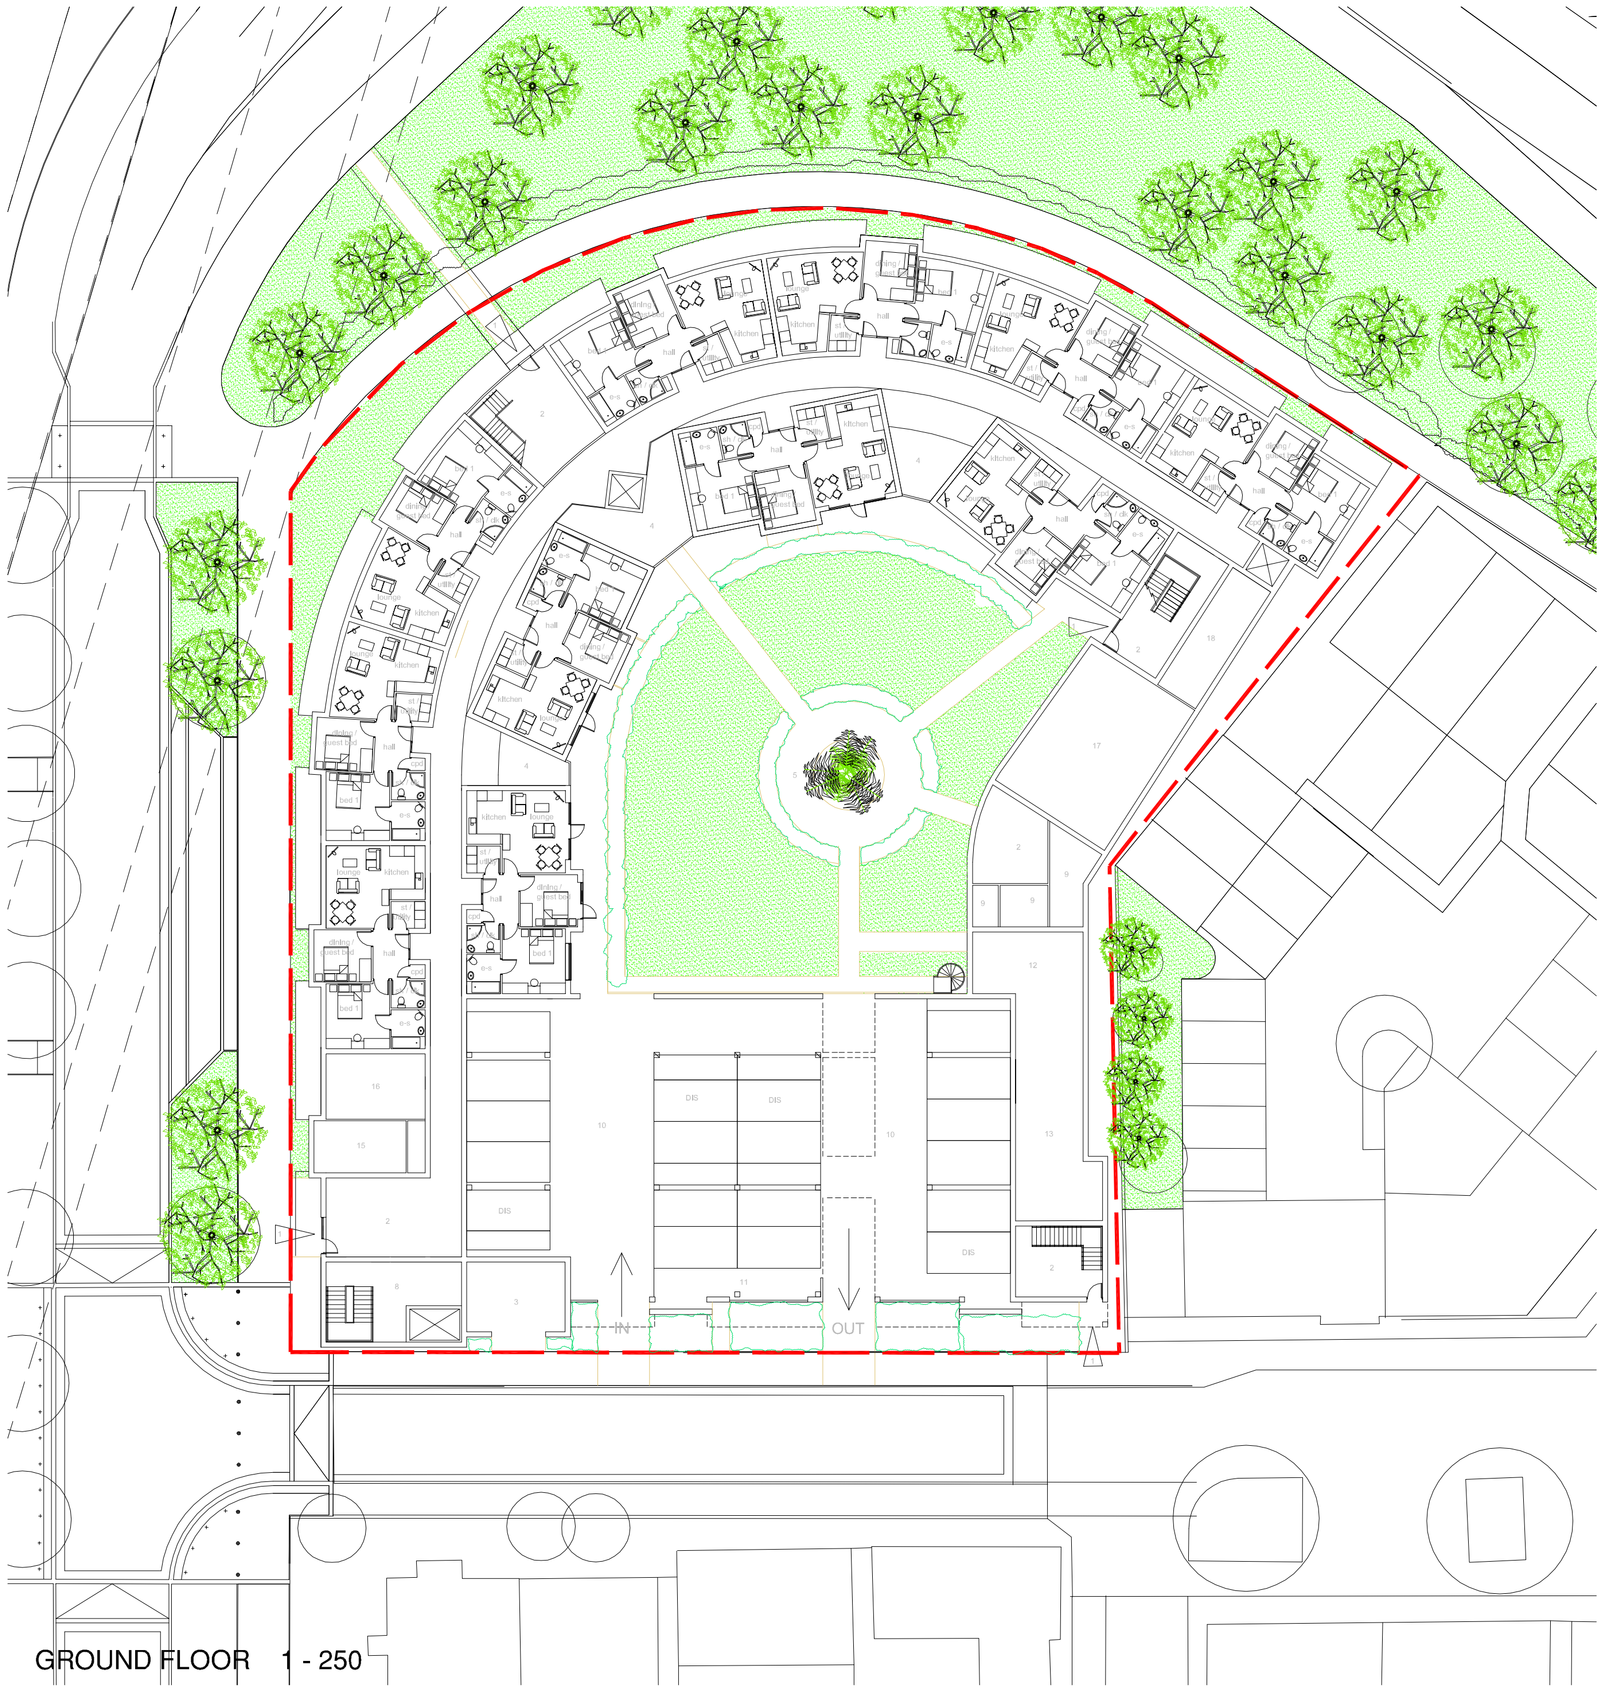

GROUND FLOOR 1 - 250

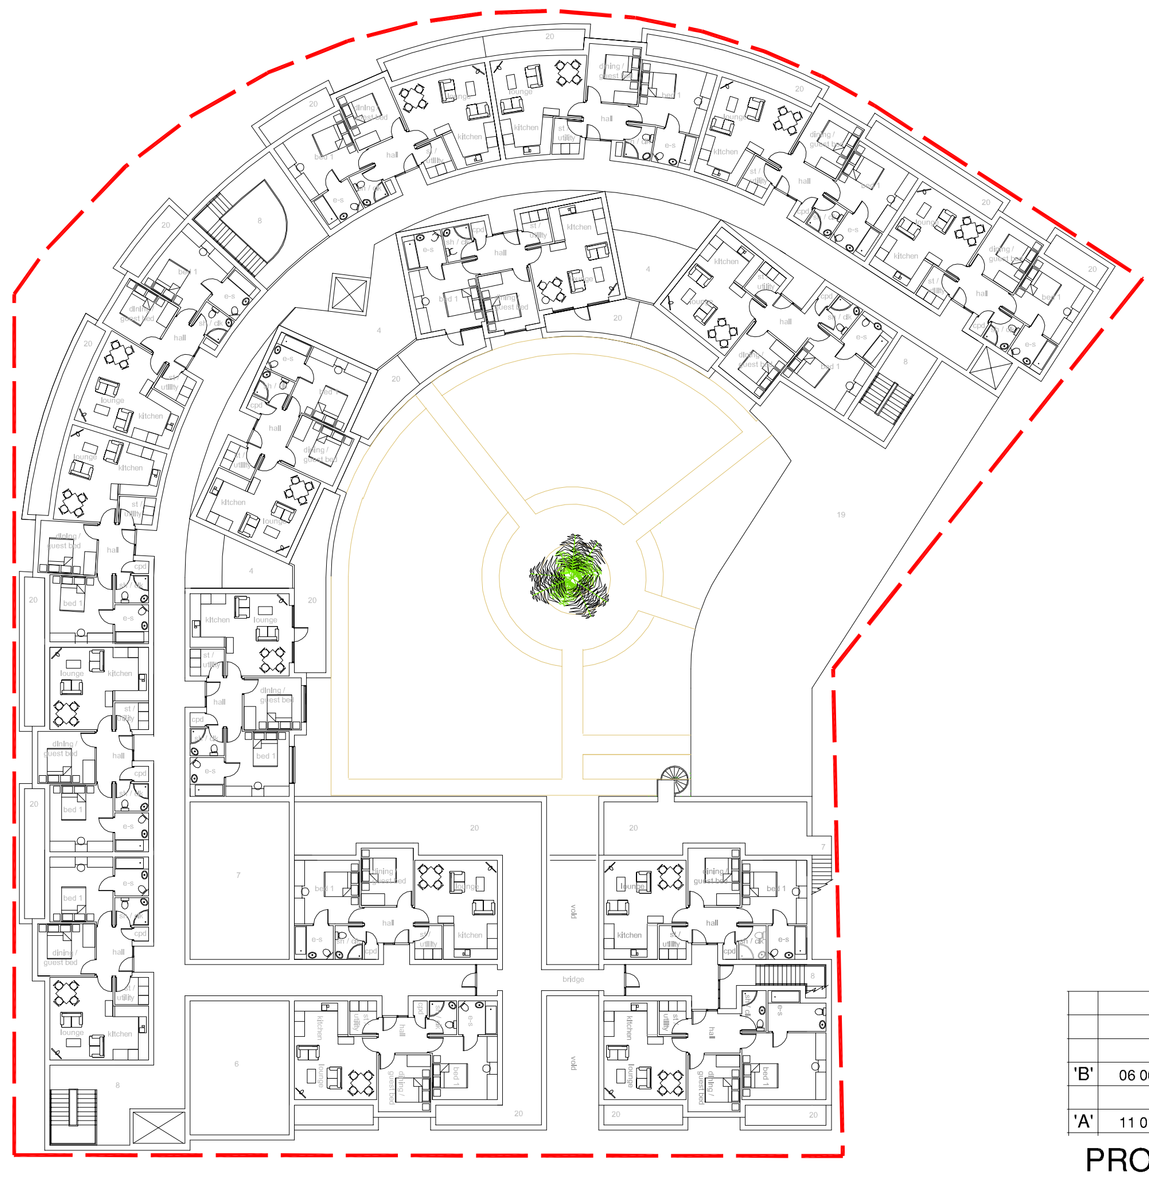

FIRST FLOOR 1 - 250

0 1 2 3 4 5 10m

1:250 @A1

1 entrance
2 entrance lobbies
3 refuse store
4 passive vent volds
5 landscaped courtyard
6 quiet activity room
7 activity room
8 vertical circulation core
9 m / f / dis toilets
10 covered parking - 19 cars
11 cycle store
12 wheelchair store / charging
13 buggy store / charging
14 roof gardens
15 care office & admin
16 medical examination
17 multi-function space
18 kitchen / food stores
19 g. f. flat roof - maintenance only
20 balconies

NOTE

THIS DRAWING IS FOR ILLUSTRATIVE PURPOSES ONLY.
ALL DETAILED DESIGN WILL REQUIRE DETERMINATION UNDER A RESERVED MATTERS APPLICATION.

'B'	06 06 11	Balcony balustrades revised to half glazed half timber; car parking layout revised and exit repositioned;	BJS
		stair tower adjacent TW unit 174 pulled away and f/f unit removed adjacent TW housing.	
'A'	11 01 11	Elevation to Hambledon Road and 'Illustrative purposes' note added, adjacent development corrected.	SW

PROPOSED EXTRA CARE ACCOMMODATION - Plot E1

Duke's Meadow
Waterlooville

TAYLOR WIMPEY

SCALE:	DATE:	DRAWN:
1:250, 1:100	Nov 2010	BJS

EXTRA CARE FACILITY - GROUND & FIRST FLOOR PLANS

4729 / 21.B

LIONEL GREGORY LIMITED
ARCHITECTS
UNIT J1, FULCRUM BUSINESS PARK
VANTAGE WAY, POOLE
DORSET. BH12 4NU
TEL: (01202) 723157
FAX: (01202) 745464
E-MAIL: office@lionelgregory.co.uk

PDF Created with deskPDF PDF Writer - Trial :: http://www.docudesk.com