


PERMIT

APP 270/07/08

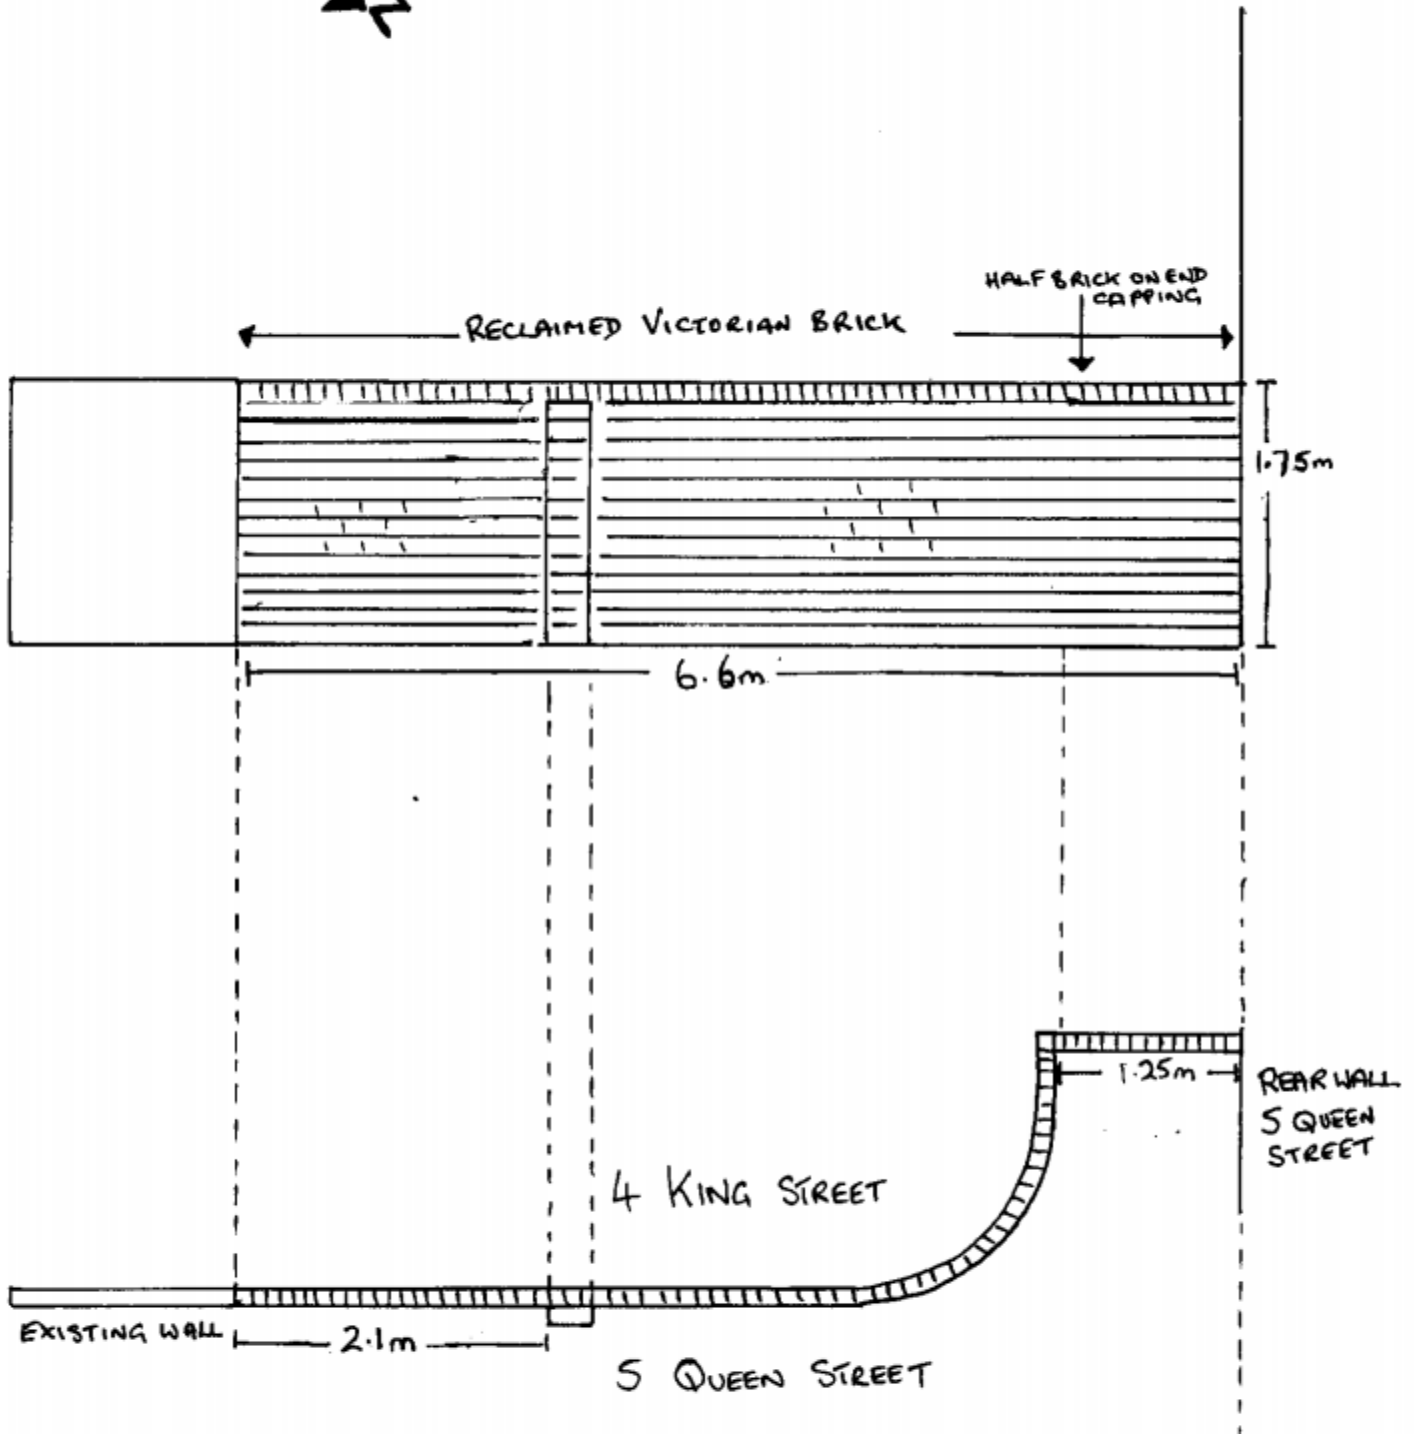

WALL ELEVATION & PLAN 1:50 A4

4 KING STREET / 5 QUEEN STREET
EMSWORTH
PO10 7AZ

EMSWORTH
PO10 7BJ

HAVANT BOROUGH COUNCIL
DEVELOPMENT CONTROL

22 JUN 2010

RECEIVED