PERMIT

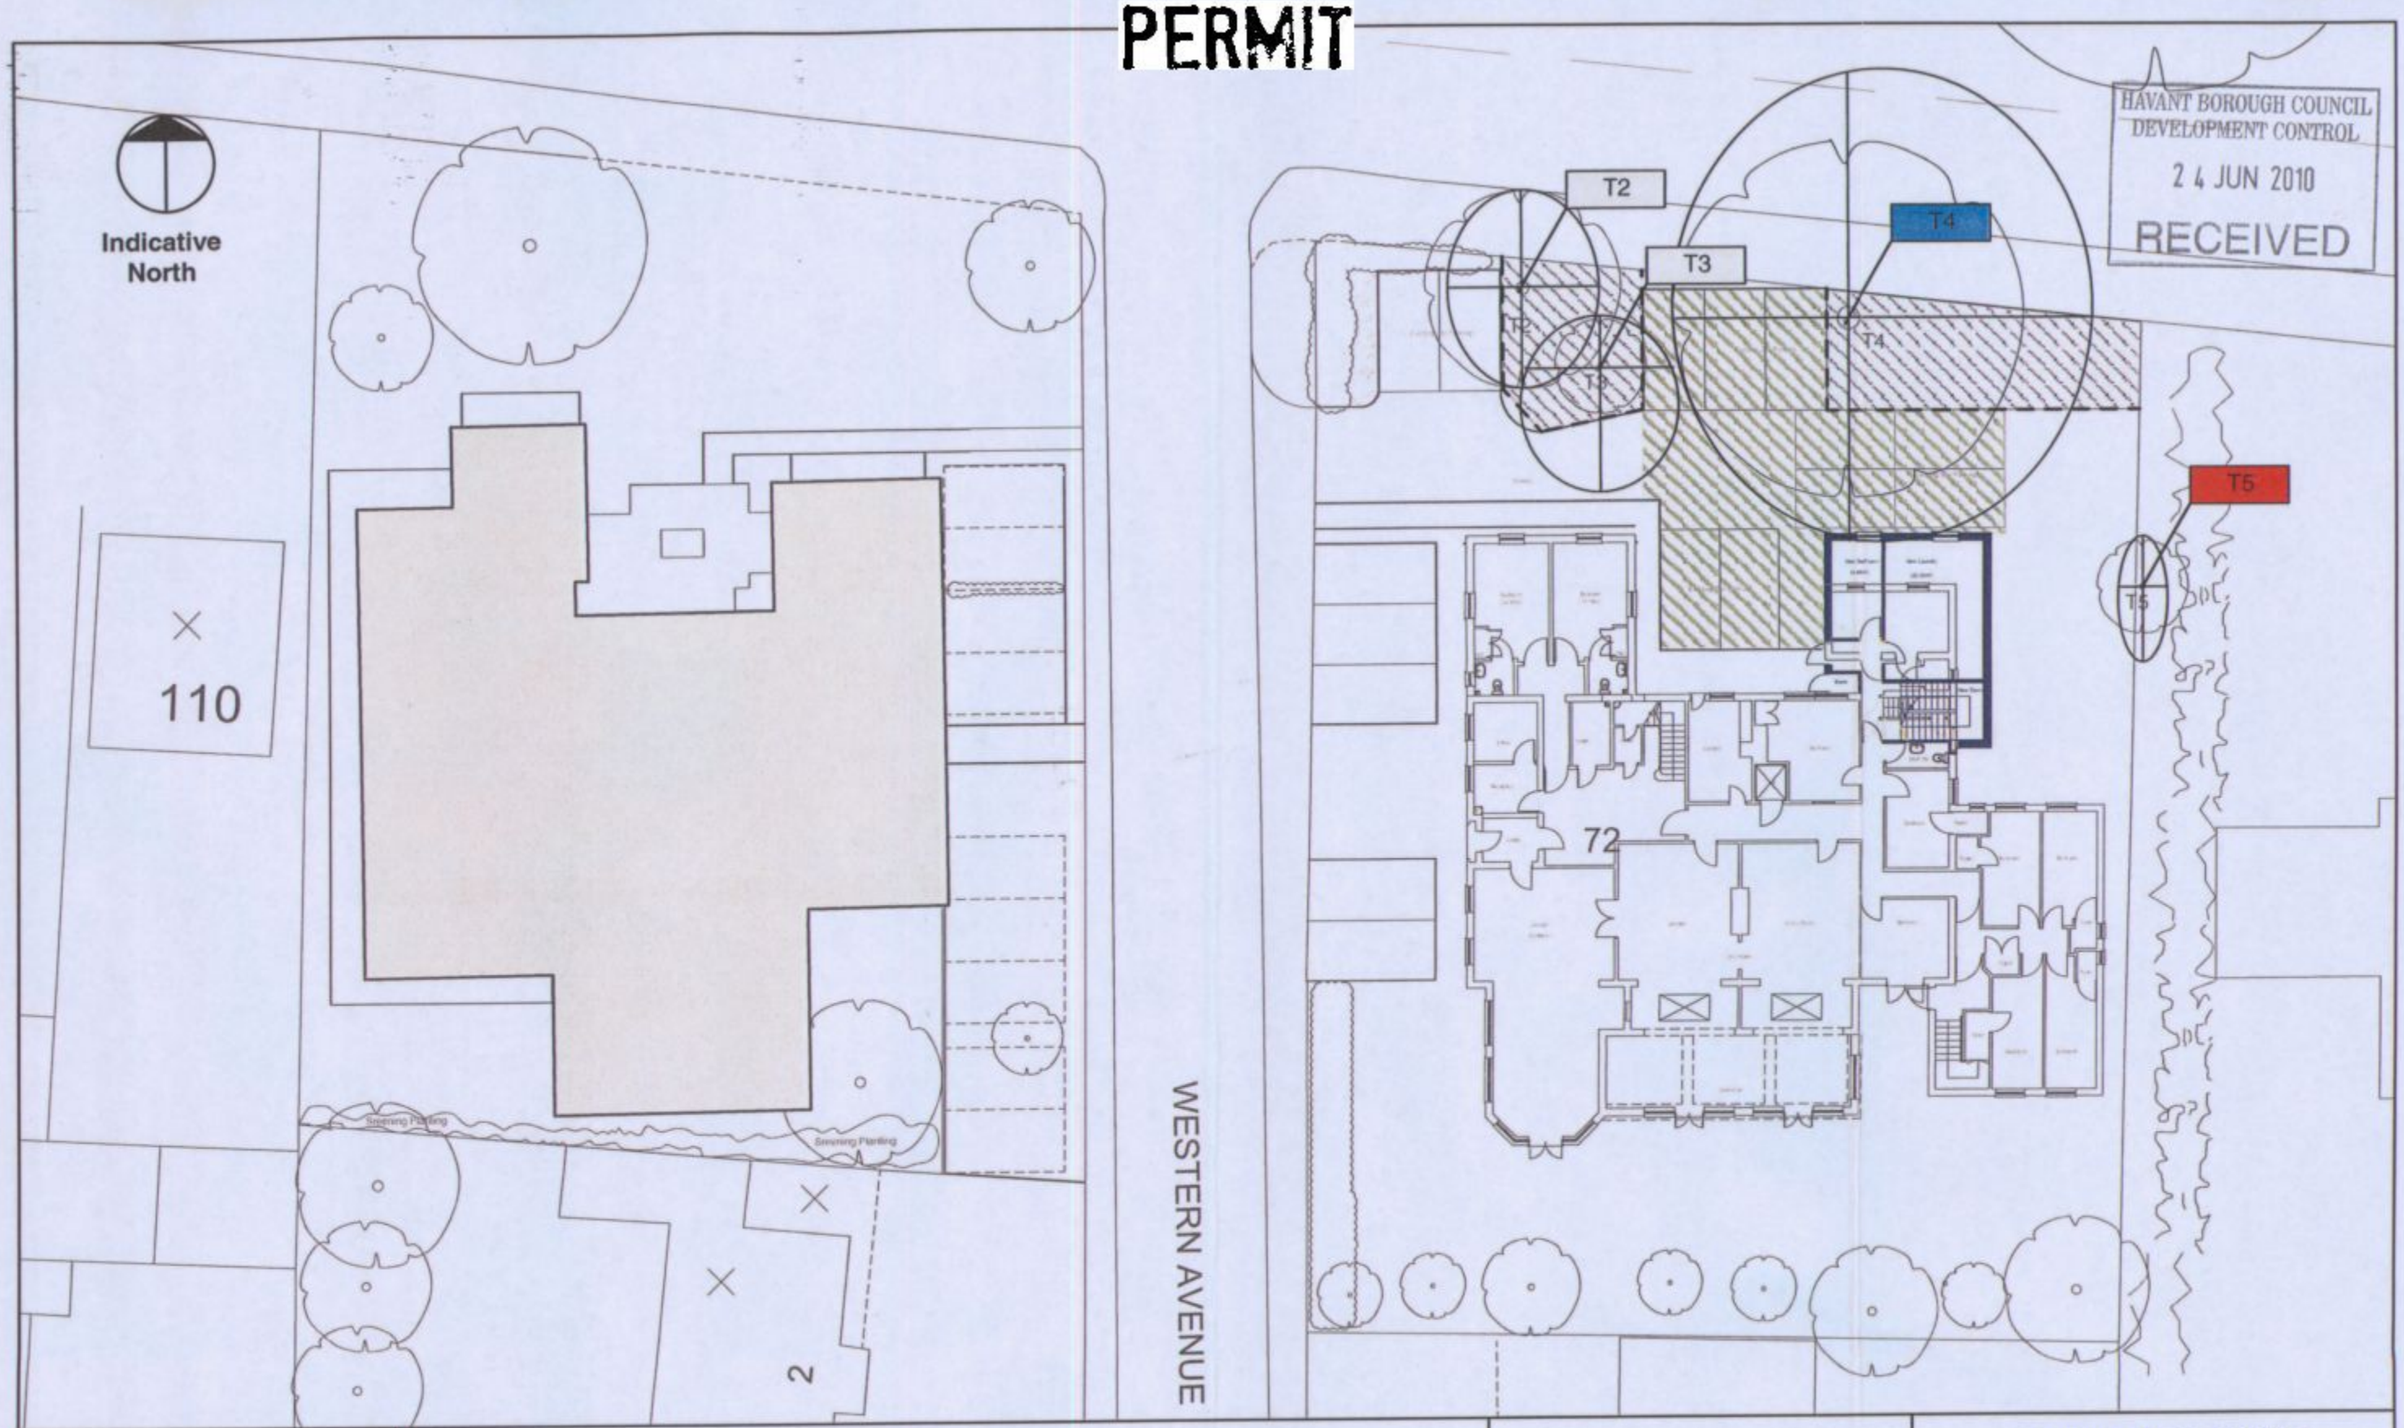

HAVANT BOROUGH COUNCIL
DEVELOPMENT CONTROL
24 JUN 2010
RECEIVED

ecourban consulting

ECO 1 - TREE PROTECTION AT 72 HAVANT ROAD, EMSWORTH

SCALE: 1:250 @ A3

COMPOSITE PLAN: EXISTING LAYOUT IN GREY, PROPOSED CHANGES IN BLUE

T1 **BS CATEGORY B:** Trees of moderate quality and value

T1 **BS CATEGORY C:** Trees of low quality and value

T1 **BS CATEGORY R:** Trees normally removed for arboricultural management reasons

Revised estimated canopy spreads

Tree protective barriers with construction excluson zone

Area of existing compacted aggregate car parking where additional ground protection may be required