

PERMIT

FERRY ROAD

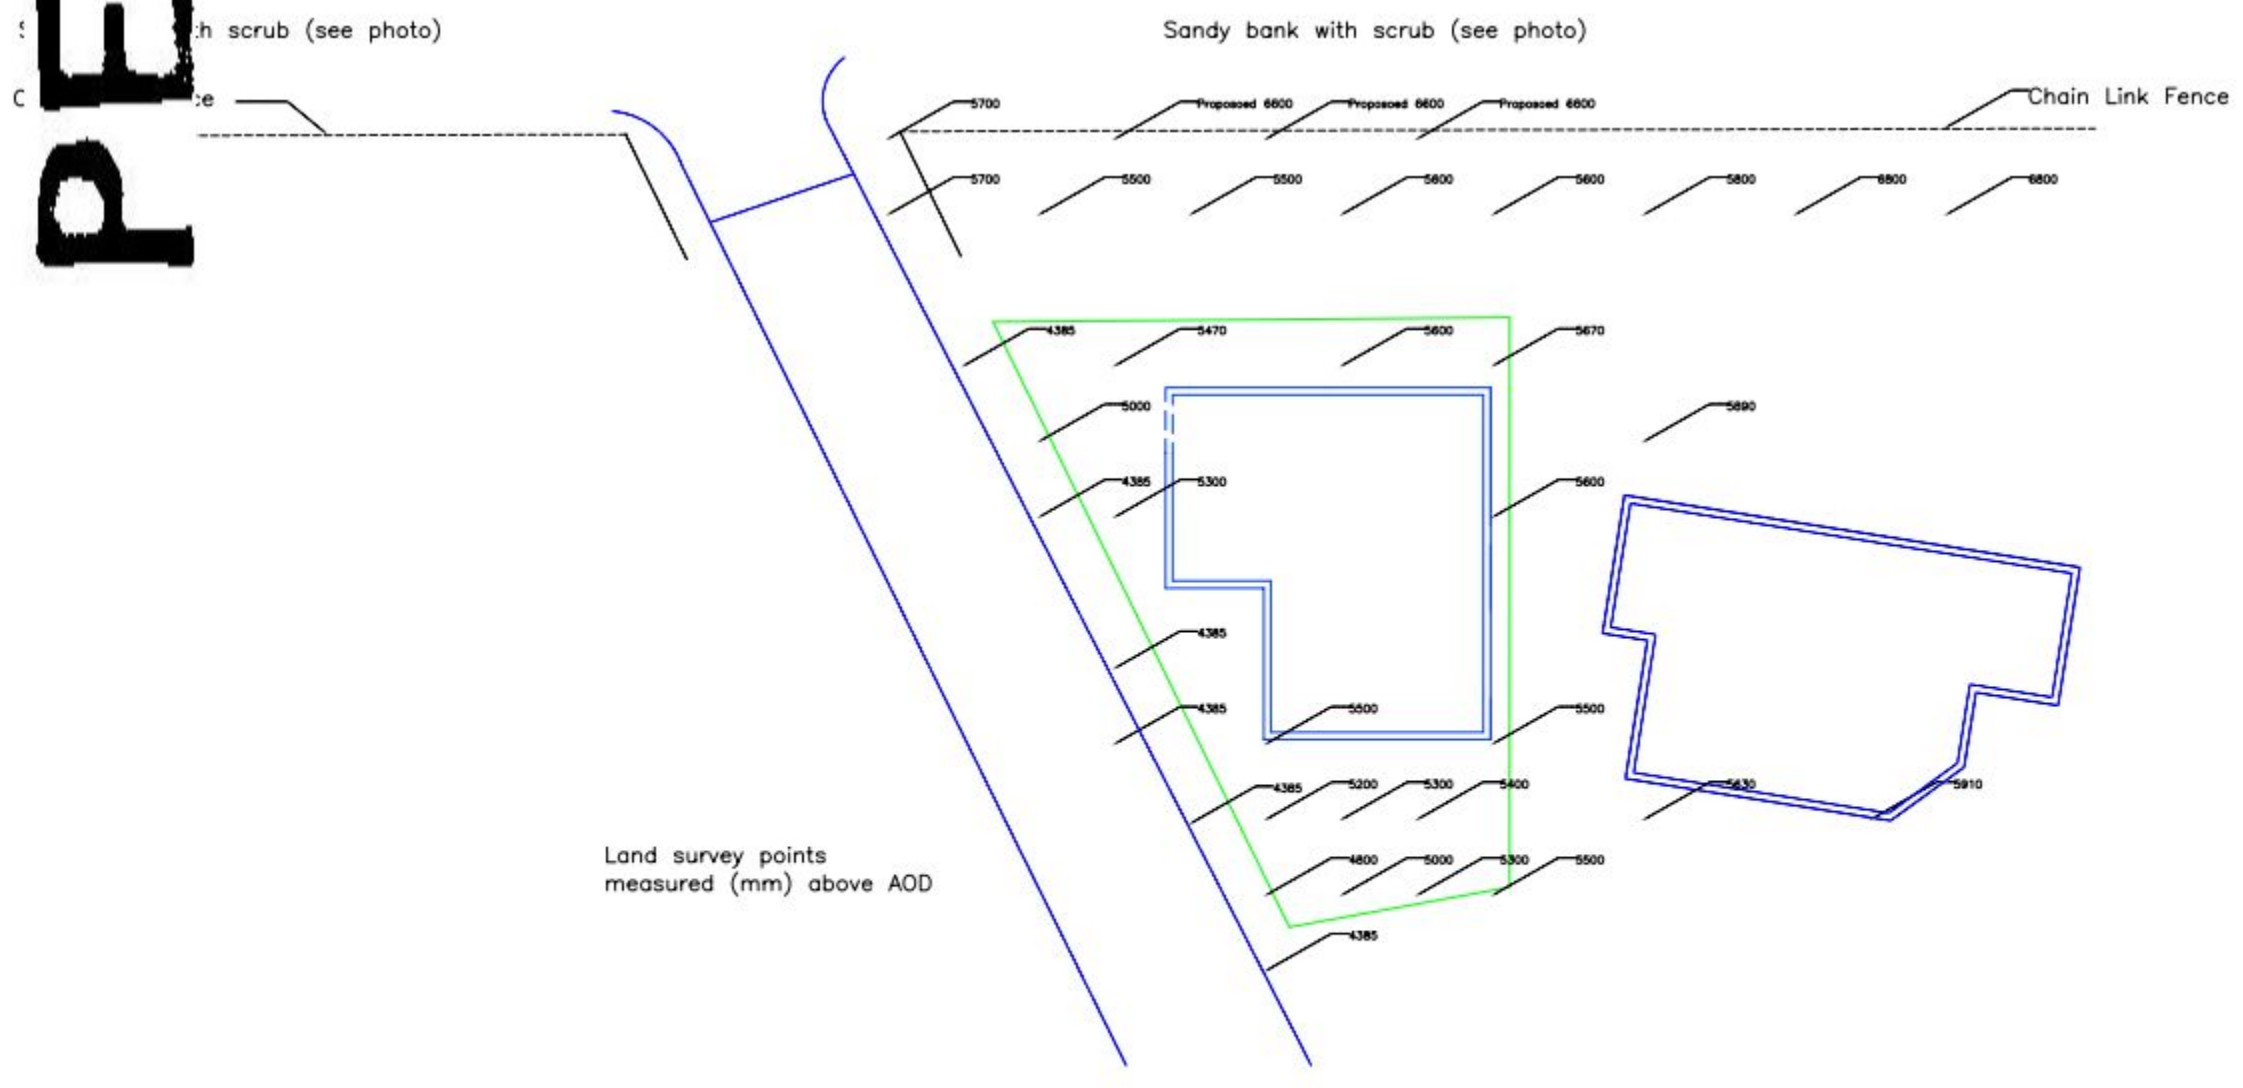

Notes

Figured dimensions are to be taken in preference to scaled dimensions.

Site dimensions are to be checked before works are put in hand.

All works to be carried out to comply with the Building Regulations, including all amendments, and all relevant Codes of Practice.

All works to comply with the CDM Regulations 2007.

Rev	Date

Client
Mrs. S. Wood

Job Description
Cockleshell
34 The Kench, Ferry Road,
Hayling Island. PO11 0DF

Drawing Title
Land Survey

Scale (A3)	Date
1:200	March 2011

Job No.	Drg.No.	Rev.
1006	010	

Drawn By: M.J.B.

MEDINA DESIGN CONSULTANTS
Unit 5, 2 St Mary's Road
Hayling Island, Hants PO11 9DY
023 9263 7380