
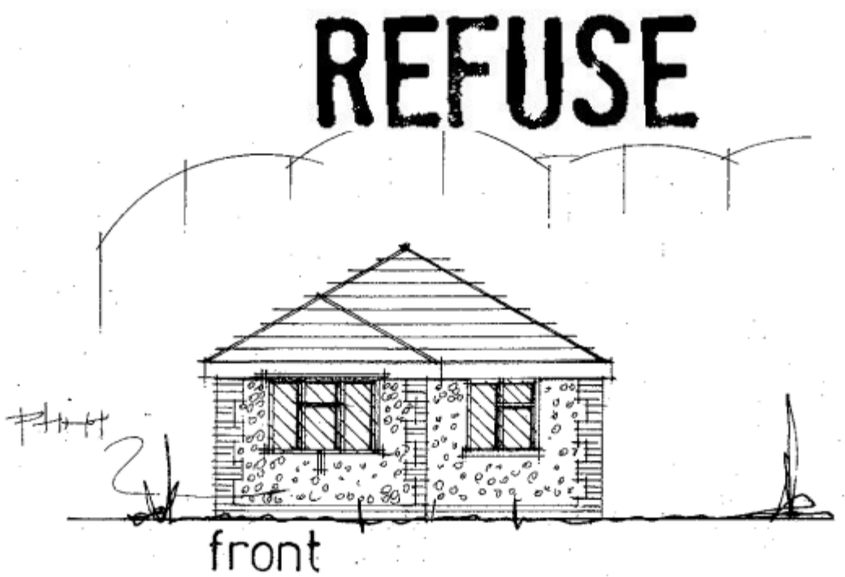


PROPOSED THREE BEDROOM BUNGALOW.
LAND ADJ. 4, GARDEN CLOSE, HAYLING ISLAND, HANTS.
FOR MR S. MC ANDREW.

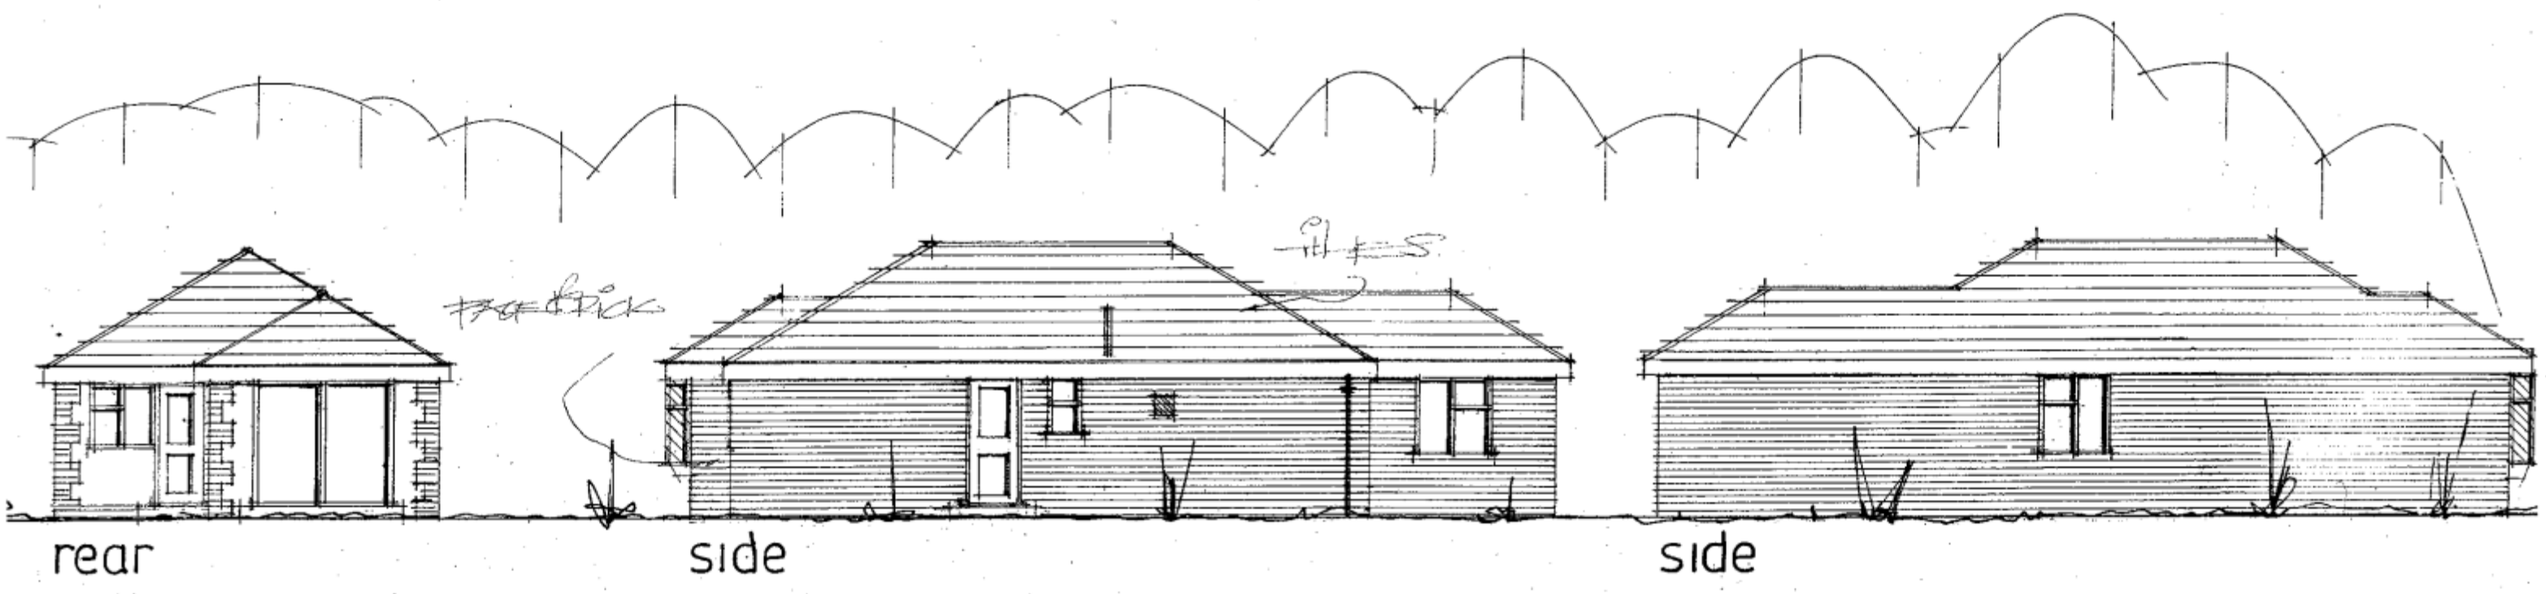

scale 1:100

date may 2011

PETER J. WALKER MRICS
CHARTERED SURVEYOR
182 SEAFRONT, HAYLING ISLAND, HANTS
PO11 9 AN

TEL: 02392 467571