
PERMIT


NOTES:
This drawing has been produced solely for PLANNING/DESIGN.
Do not Scale from this Drawing except for planning purposes.
This drawing is the copyright of MF Designs Ltd.

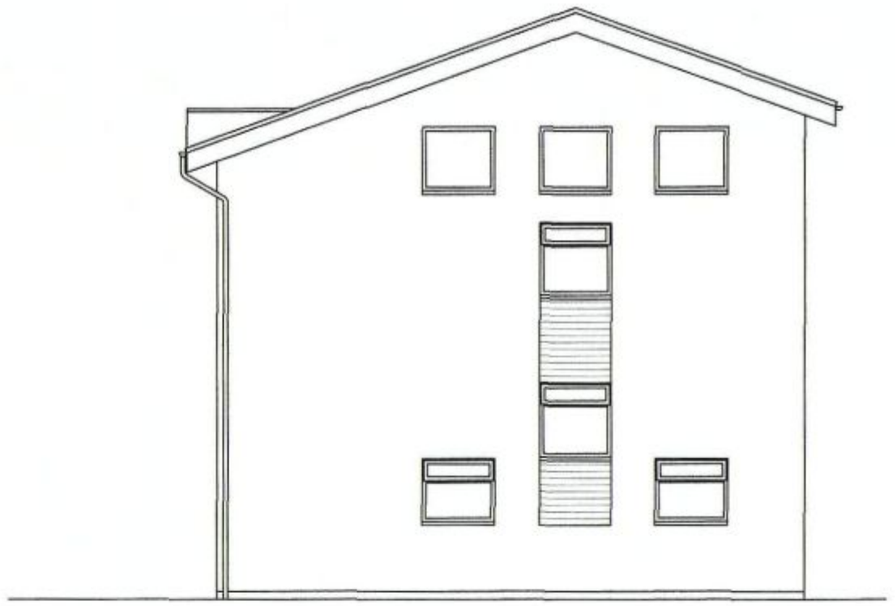


South



East

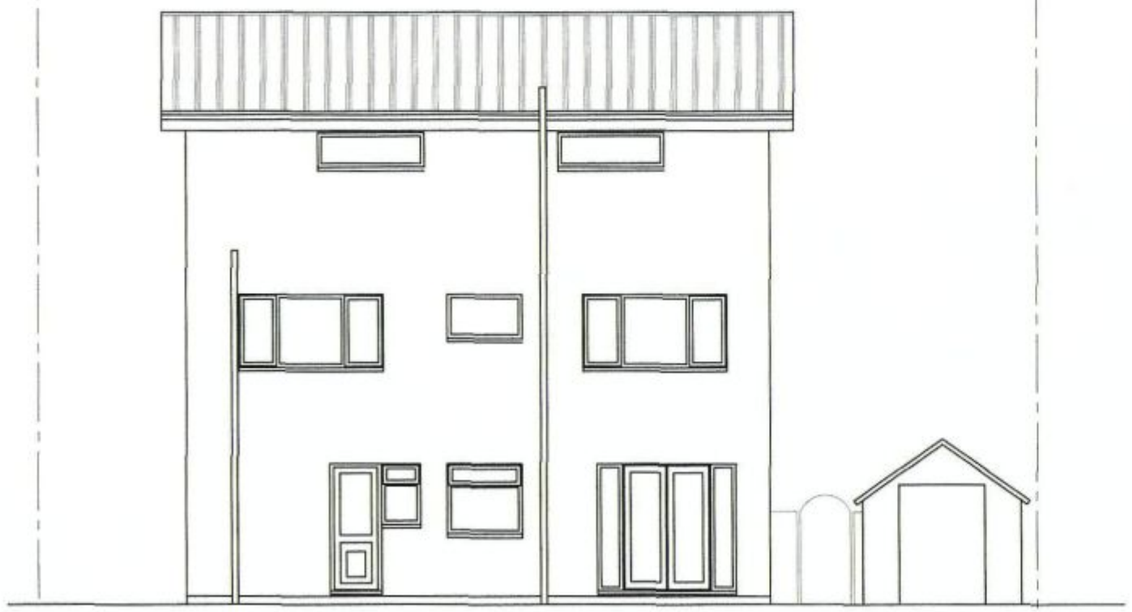

North

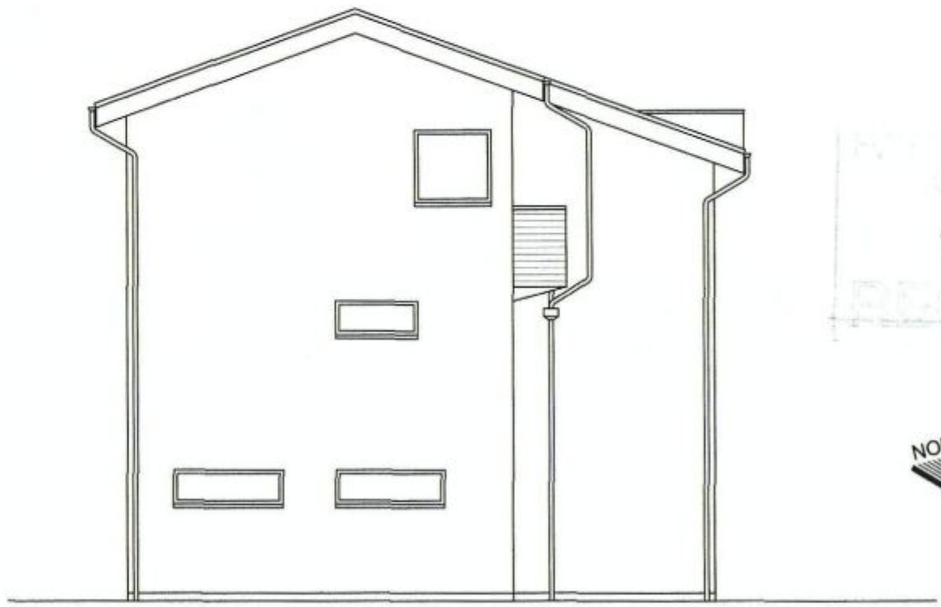

West

RECEIVED
18 NOV 2010

NORTH

EXISTING SURVEY
8 CREEK END, EMSWORTH. PO10 7EX

mf designs ltd
Chartered Architects

12 Wensley Gardens • Emsworth • Hampshire • PO10 7RA
Director: Martin Farrer RIBA • Co Registration No.4507379

t/f 01243 377766
e admin@mfdesigns.org.uk

Date: Oct 2010
Scale: 1:100

Job No: 3009
Drg No: 101