REFUSE

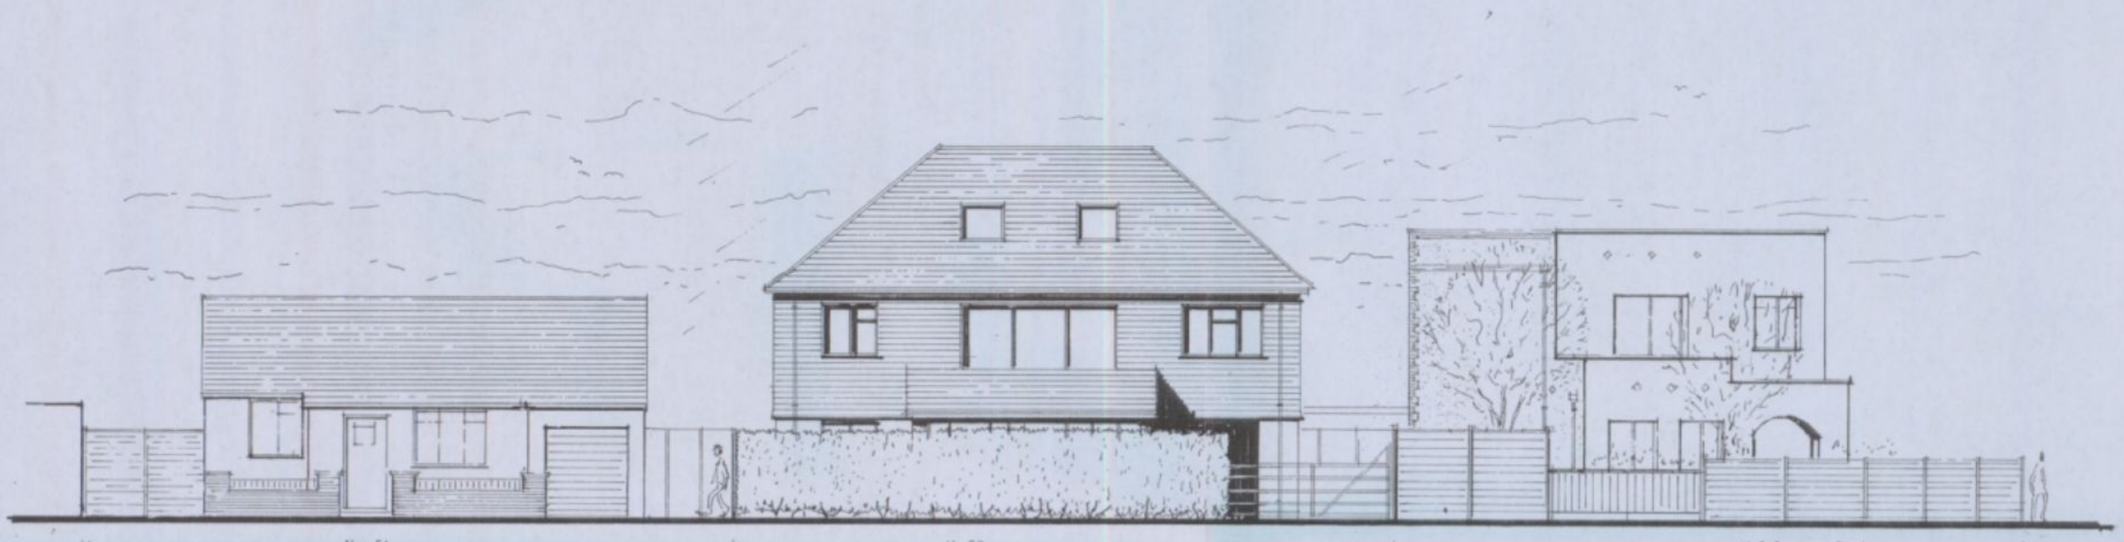

WHEATLANDS AVENUE STREET SCENE SCALE 1-100 SOUTH ELEVATION

COUNCIL
7 8 DEC 2010
RECEIVED

PROPOSED ALTERATIONS & ADDITIONS

No 53 WHEATLANDS AVENUE HAYLING ISLAND PO11 9SQ

for

MR. R.LUCAS-SMITH DWG. NO. 458-02

Geoffrey J. Duffett Tel. 023-92462261 Dec. 2010