PERMIT

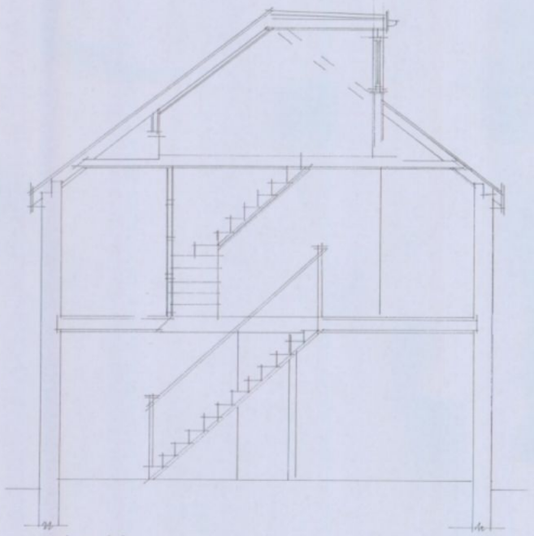

section b b



proposed front elevation

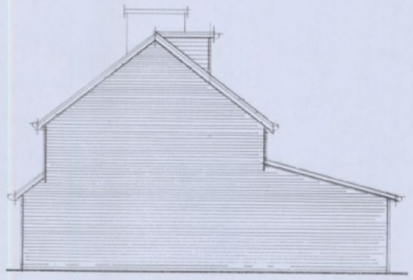

proposed side elevation



proposed rear elevation

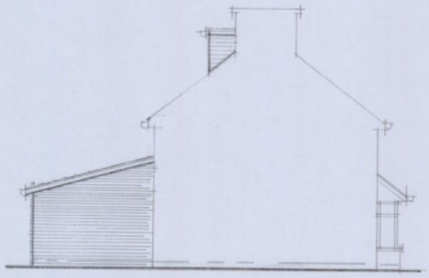

proposed side elevation

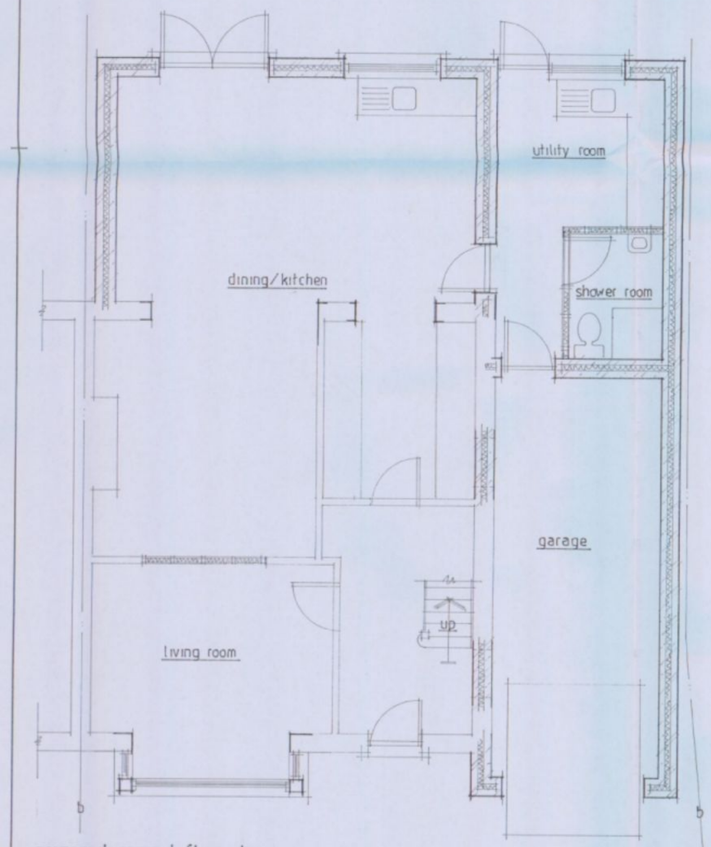

proposed ground floor plan

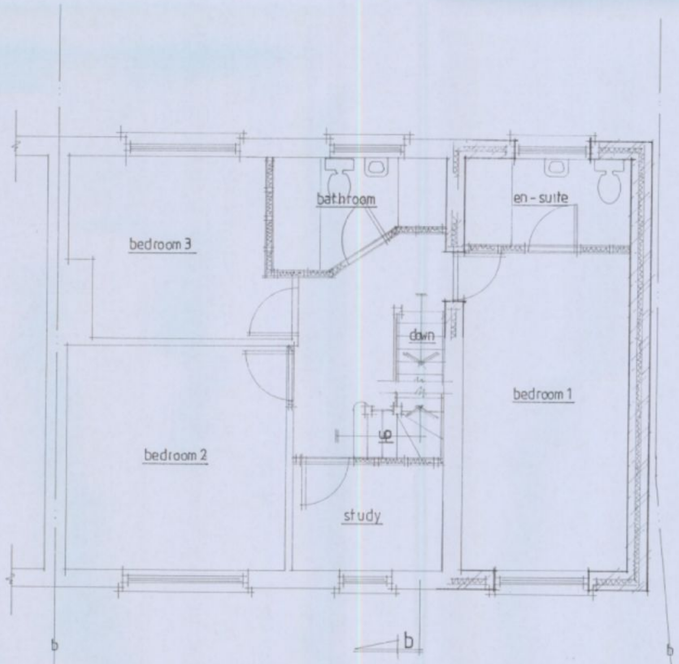

proposed first floor plan

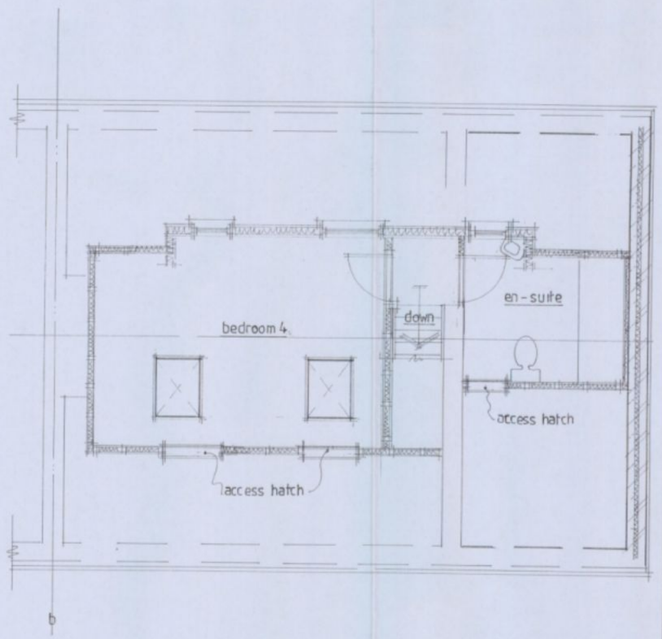

proposed second floor plan

HAVANT BOROUGH COUNCIL
05 OCT 2010
RECEIVED

D	SEPT 10	PLANNING AMENDMENT.
C	AUG 10	Re-design.
B	APR 10	PLANNING DRAWINGS.
A	APR 10	2nd draft drawing.
	Date	Revision

© copyright

THORNS-YOUNG
ARCHITECTURAL

THORNS-YOUNG LTD.
232 London Road, North End, Portsmouth. PO2 9BQ
Tel: 0023 9267 2063 Fax: 0023 9266 3257

Client
miss r thompson

Job Title
20 woodlands way
leigh park
havant

Drawing Title
proposed floor plans, section & elevations.

Scale 1:50, 1:100

Date apr '10 | Drawn by sa

Drg. No. 3056·10·2. | Rev. D.

MERCURY GRAPHICS 537451

ARCHITECTURAL 594 x 841mm A1.