PERMIT

PROPOSED REDEVELOPMENT OF 41, HULBERT ROAD, BEDHAMPTON, HAVANT, HANTS. REAR PLOT.

FOR MR P WALKLEY.



rear front

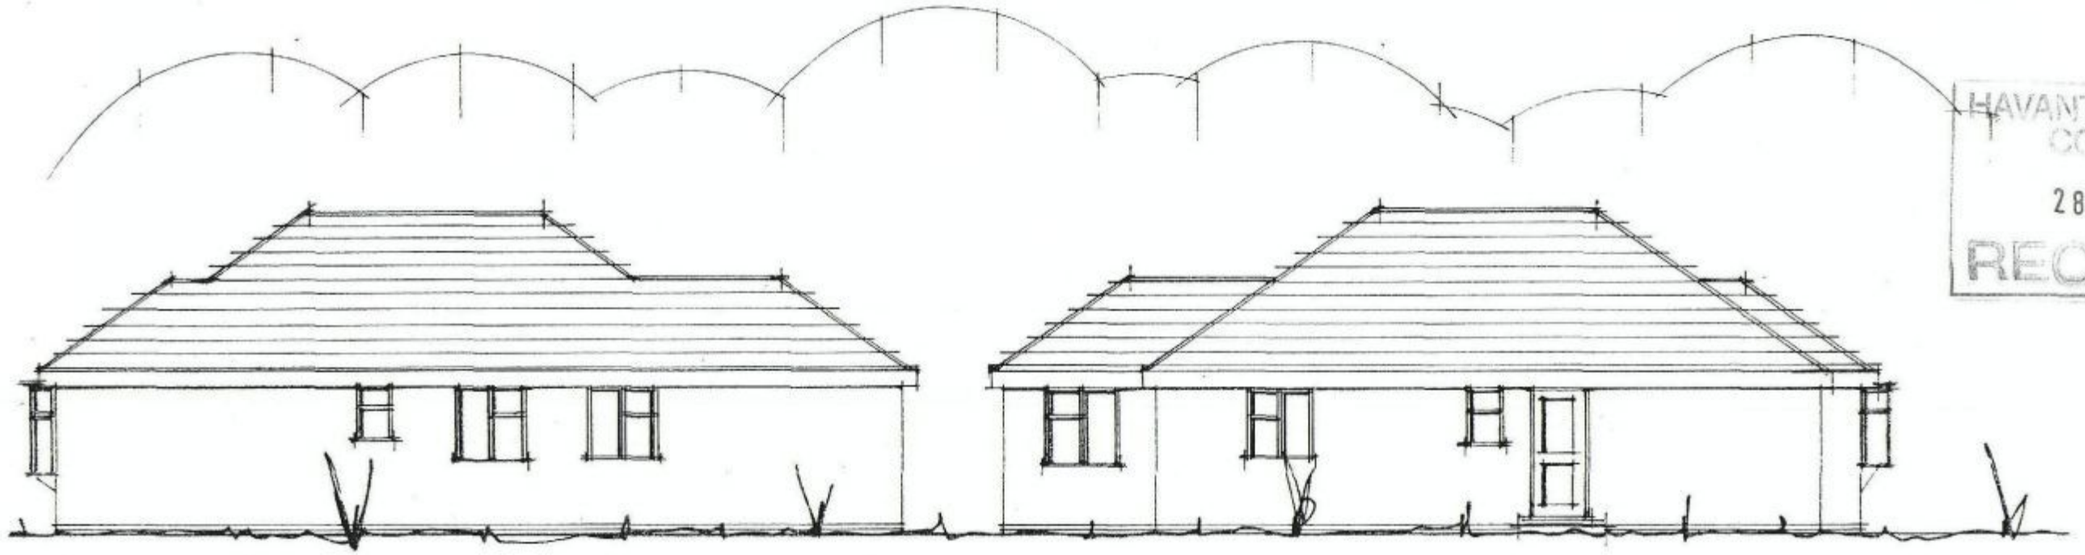

side side

HAVANT BOROUGH COUNCIL
28 OCT 2010
RECEIVED

PETER J. WALKER MRICS
CHARTERED SURVEYOR
182 SEAFRONT, HAYLING ISLAND, HANTS
PO11 9 AN

TEL: 02392 467571

date oct 10
scale 1·100