


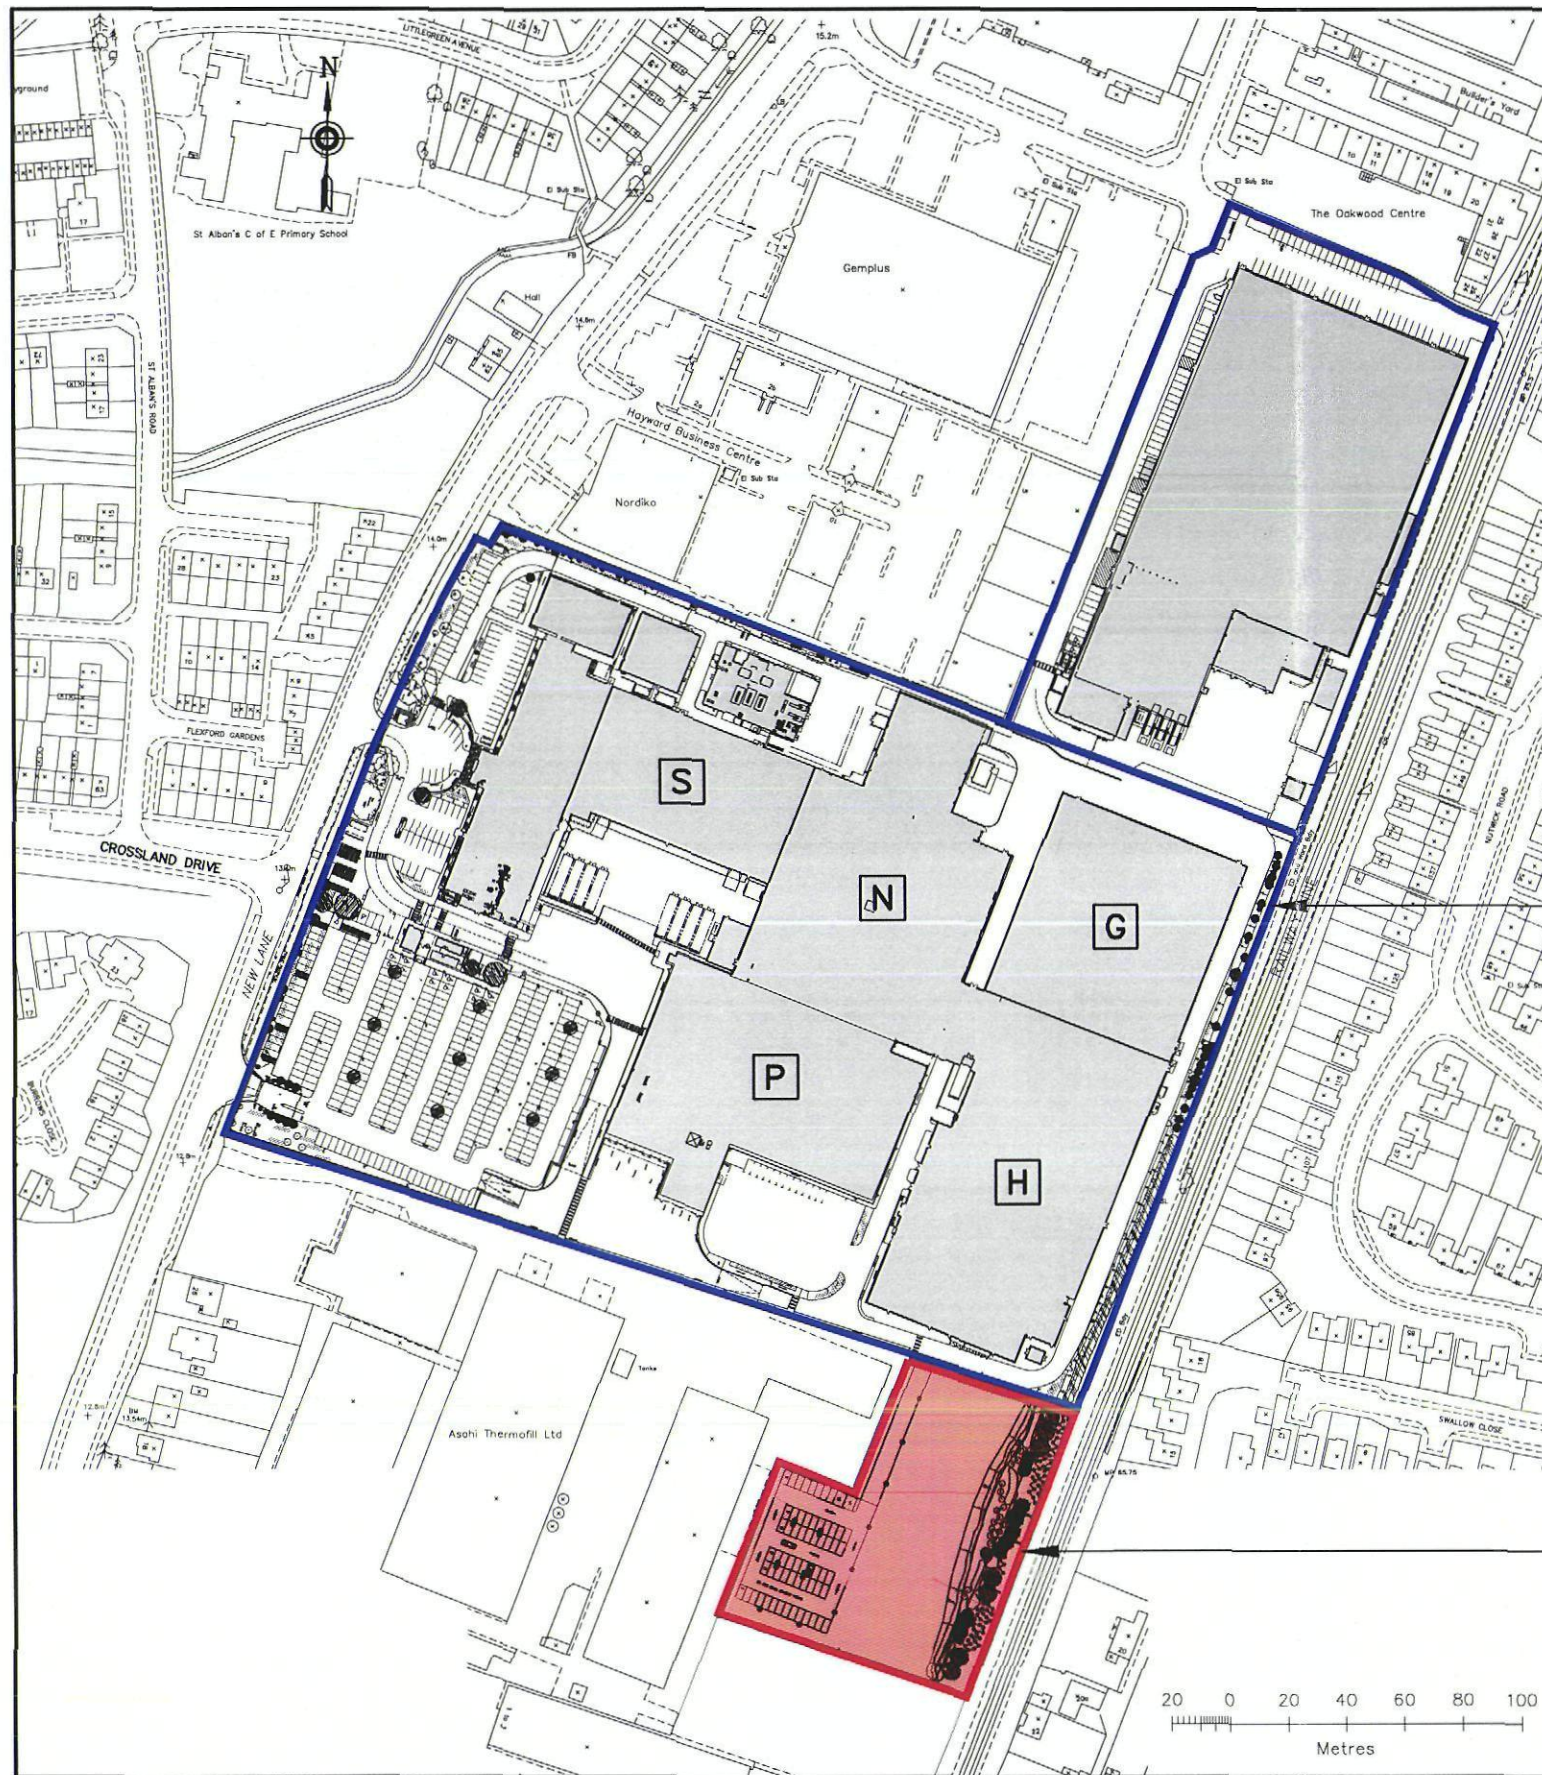


LOCATION PLAN
(SCALE 1:2500)

'THE SITE' (PFIZER)

PROPOSED LOCATION OF
TEMPORARY FACILITIES AND
TEMPORARY HARDSTAND AREA.

NOTES

© This drawing is the copyright of Rushby Brewster Associates Limited. It may not be copied, altered or reproduced without their written authority.
This drawing must not be scaled. IF IN DOUBT ASK.

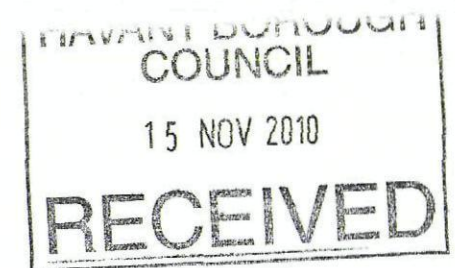

Mk.	Date	Revision	By
 RUSHBY BREWSTER CONSULTING CIVIL AND STRUCTURAL ENGINEERS The Town House, St. George's Square, Bishops Waltham, Southampton, Hampshire, SO32 1AF E: admin@rushbybrewster.co.uk W: www.rushbybrewster.co.uk T: 01489 890004 F: 01489 890005			
Client PFIZER HAVANT			
Architect PFIZER			
Project Title PROPOSED SITING OF TEMPORARY PERSONNEL CABINS, EQUIPMENT STORAGE AND TEMPORARY HARDSTAND AREA, NEW LANE, HAVANT.			
Drawing Title TEMPORARY FACILITIES AND HARDSTAND AREA – LOCATION PLAN.			
Scale 1:2500	Paper Size A3	Date NOV. 10	Drawn by JMB
Project No. WPL40		Drawing No. P02	Chkd. by AWR
Rev.		Rev.	