PERMIT

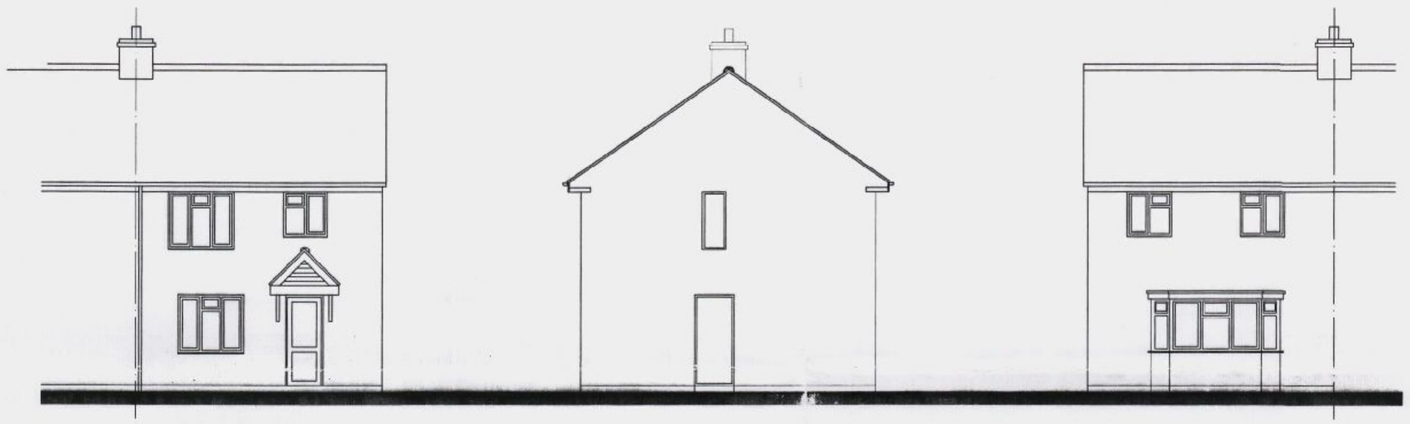

FRONT ELEVATION

SIDE ELEVATION

REAR ELEVATION

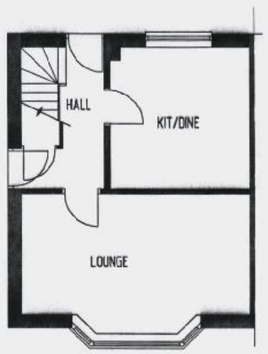

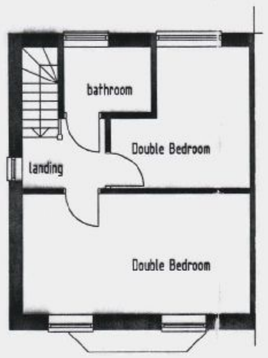

PROPSED ALTERATIONS/TWO STOREY EXTENSION
51 CATHERINGTON WAY HAVANT HAMPSHIRE

PLANS/ELEVATIONS/as EXISTING

Drawing No.02 Scale 1:100 Nov.'10

ARCHITECTURAL
PAUL
PROPERTY
COLE
SERVICES

243 SWANWICK LANE
LOWER SWANWICK
SOUTHAMPTON
SO31 7GT

01489 603522

paulcole28@msn.com

HAVANT BOROUGH COUNCIL
20 JUN 2011
RECEIVED