


PERMIT

NOTES

1. THIS DRAWING IS TO BE READ IN CONJUNCTION WITH ALL OTHER ENGINEERING CONSULTANCY DRAWINGS. ANY DISCREPANCIES ARE TO BE REFERRED TO THE ENGINEER.
2. DO NOT SCALE. IF IN DOUBT, ASK.

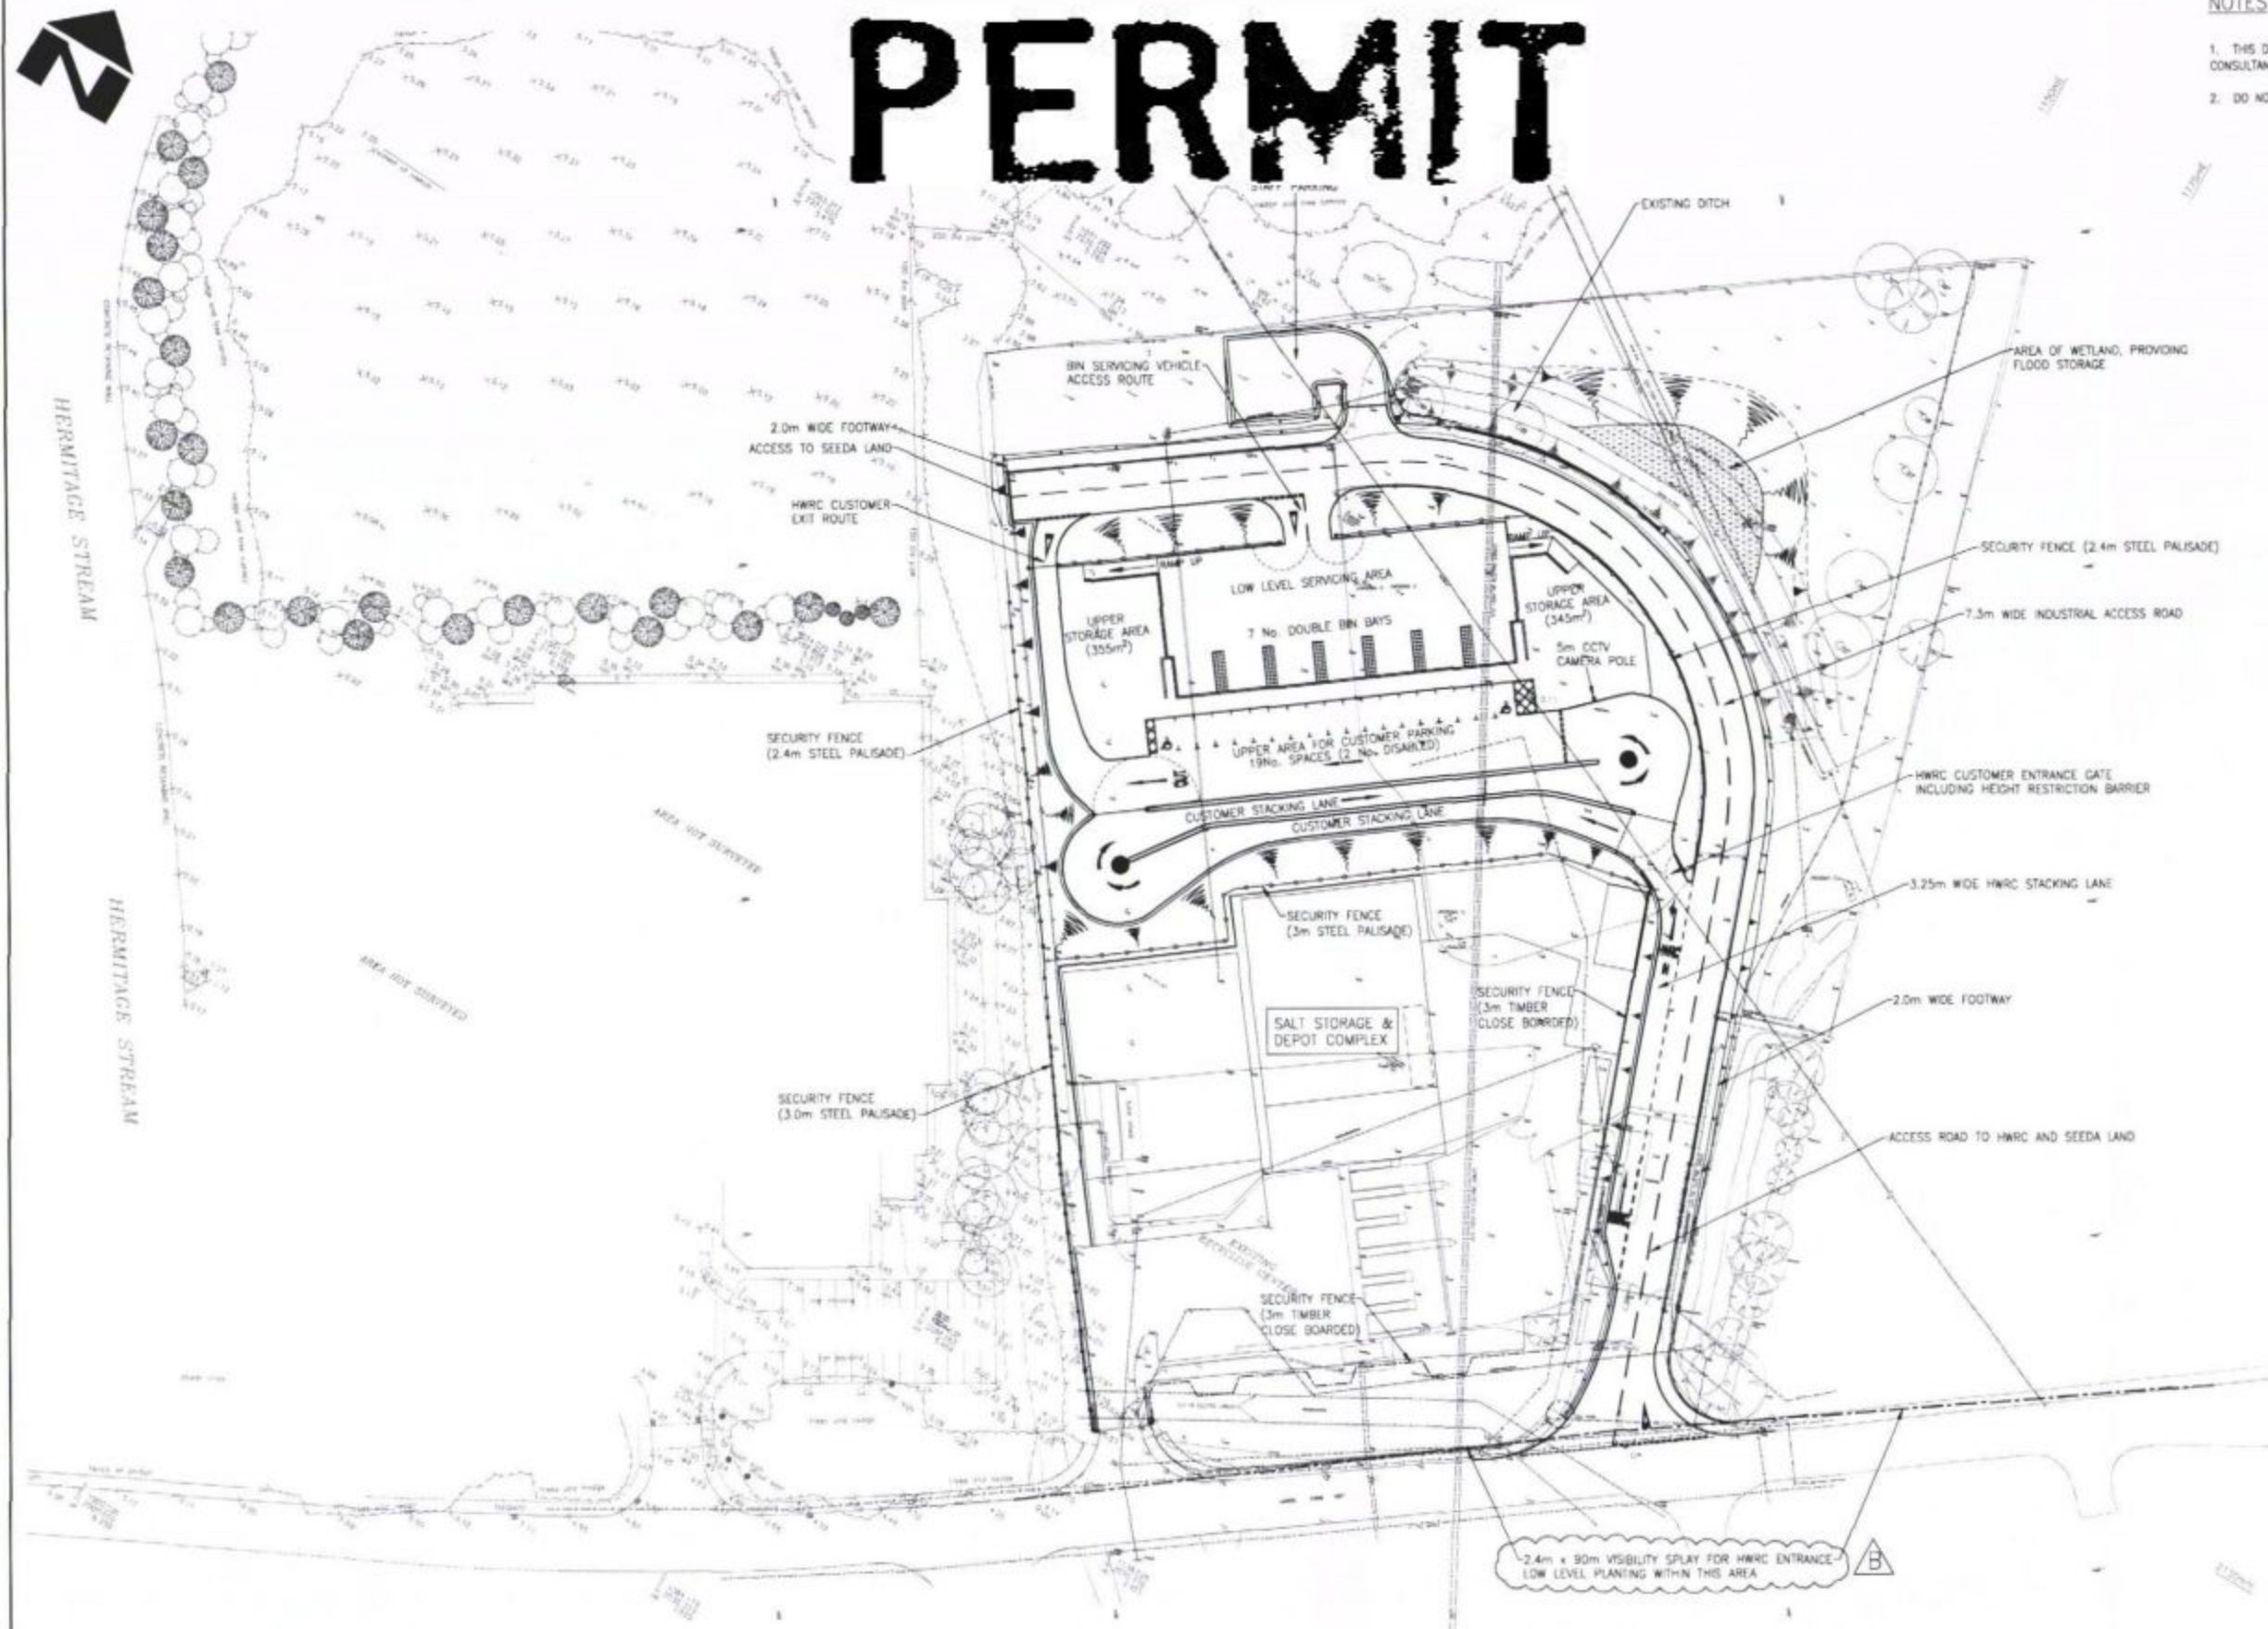

HAVANT BOROUGH
COUNCIL
21 OCT 2011
RECEIVED

AMENDED/ADDITIONAL DOCUMENTS
RECEIVED
19 OCT 2011
COUNTY PLANNING
HAMPSHIRE COUNTY COUNCIL

HAMPSHIRE COUNTY COUNCIL ECONOMY, TRANSPORT & ENVIRONMENT WASTE & RESOURCE MANAGEMENT				Hampshire County Council				HAVANT INCINERATOR SITE REDEVELOPMENT				RELOCATION OF HAVANT HWRC GENERAL ARRANGEMENT			
B	Visibility splay dimensions corrected.	19.10.11	WHW	SF	DD	STUART JARVIS BSc DipTP FCIHT MRTP: DIRECTOR OF ECONOMY, TRANSPORT & ENVIRONMENT				JOB No. R/J509026.D1				REV	
A	Fence line between HWRC and Salt Barn Complex realigned.	24.08.11	WHW	SF	DD	SCALE: 1:500				DATE: Nov 10				SHEET No.	
REV.	AMENDMENT	DATE	DRAWN	CHKD	APPD	17-509026-GA/01				B				SHEET No.	