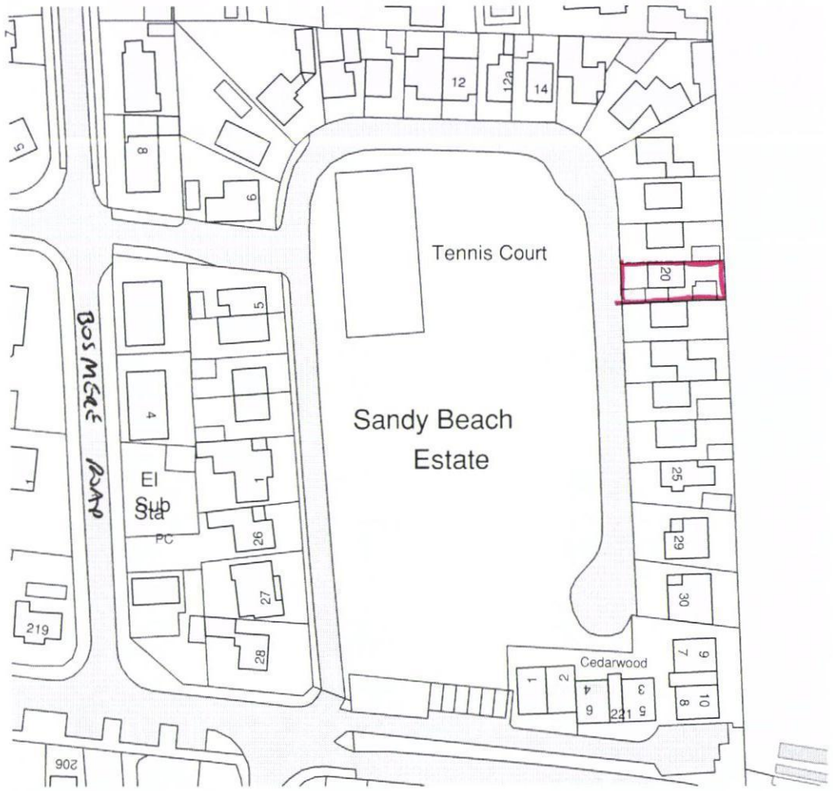

Location Plan
1:1250

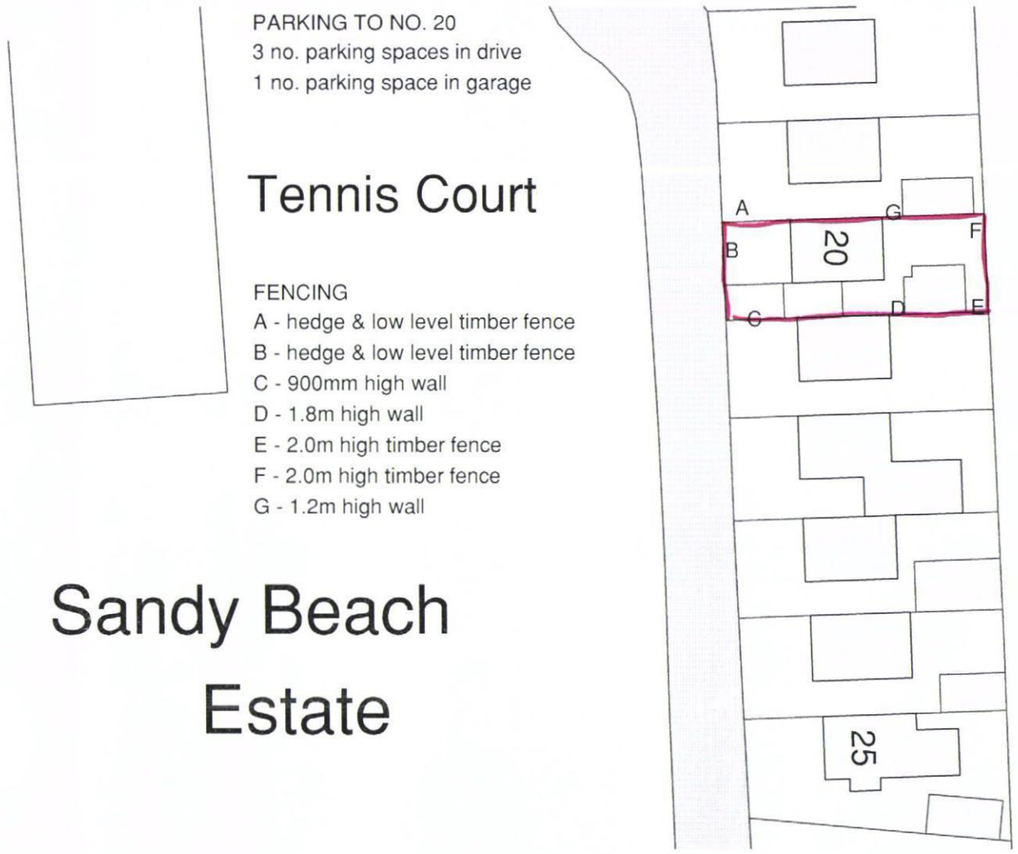

Site Plan
1:500

HAVANT BOROUGH COUNCIL
29 NOV 2011
RECEIVED

Crown Copyright. All rights reserved. License no. 100045736

PROJECT
Proposed Alterations to 20 Sandy Beach Estate
Hayling Island

CLIENT
Mr J McMahon

DRG TITLE
Site Plans

PROJECT NO. 11021 DRAWING NO. 101 SCALE as shown REV A

A	fencing & parking note added	MW 28.11.11	-
Rev	DESCRIPTION	Dwn / Date	Chk / Date

This drawing is copyright and must not be disclosed to third parties without permission
Scaled dimensions are not to be used for construction

4 Queensgate
Queens Road
Fareham
Hampshire
PO16 0NW

Tel: 01329 288911
Fax: 01329 221913
E-mail: admin@m2architecture.com

m2 architecture
architectural technologist