# EXISTING ELEVATIONS 1:100




SIDE ELEVATION (NORTH)




REAR ELEVATION (EAST)

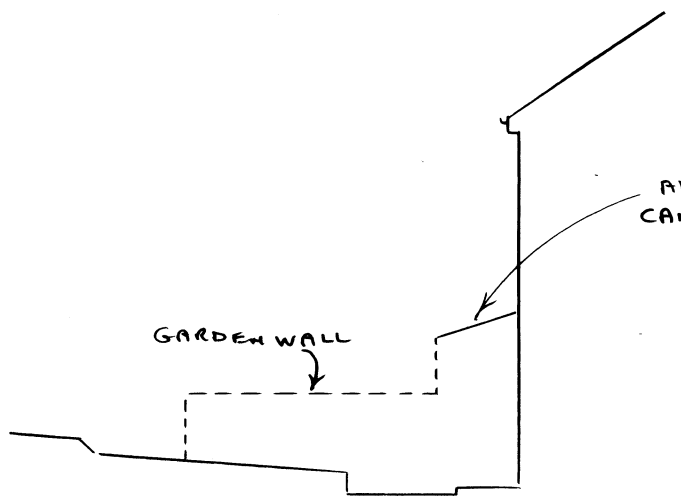


SIDE ELEVATION (SOUTH)

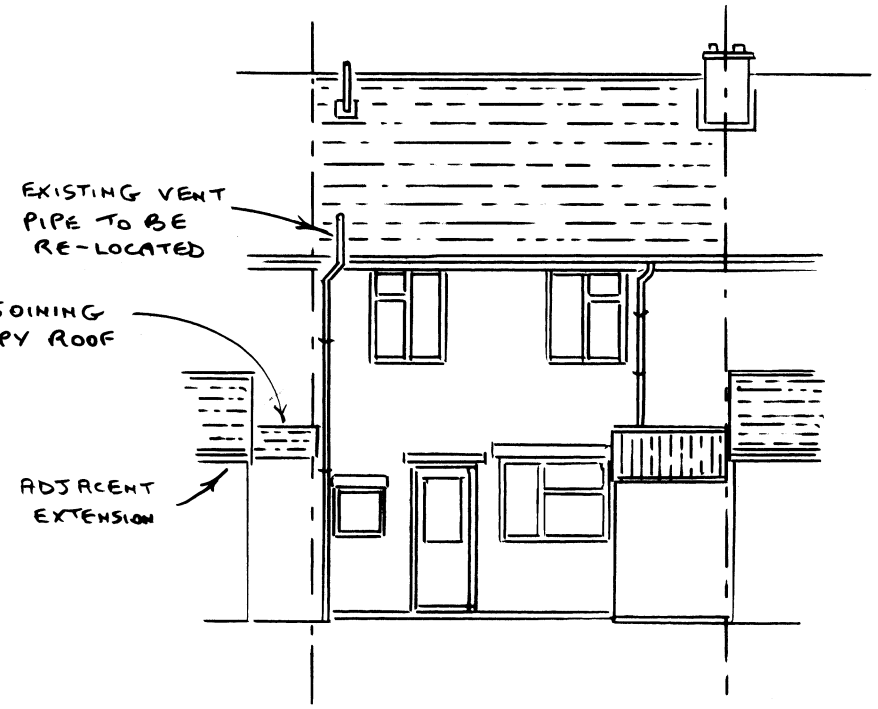


SIDE ELEVATION (NORTH)

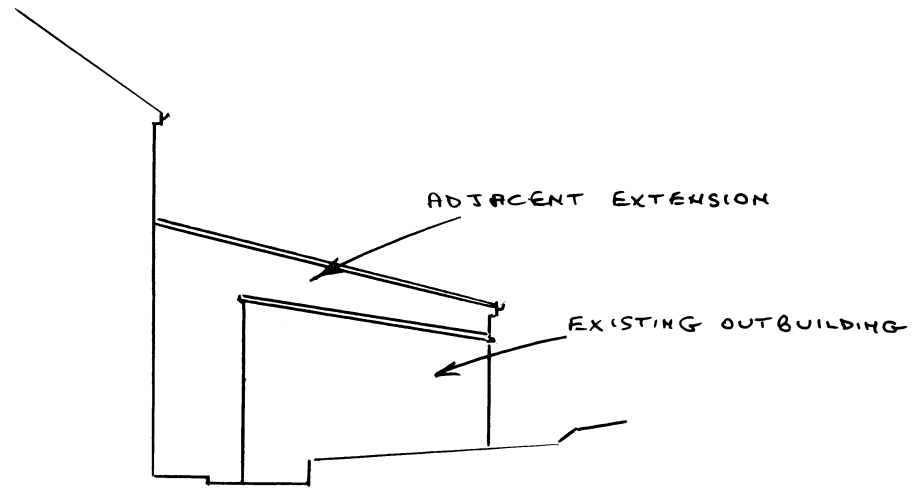


REAR ELEVATION (EAST)

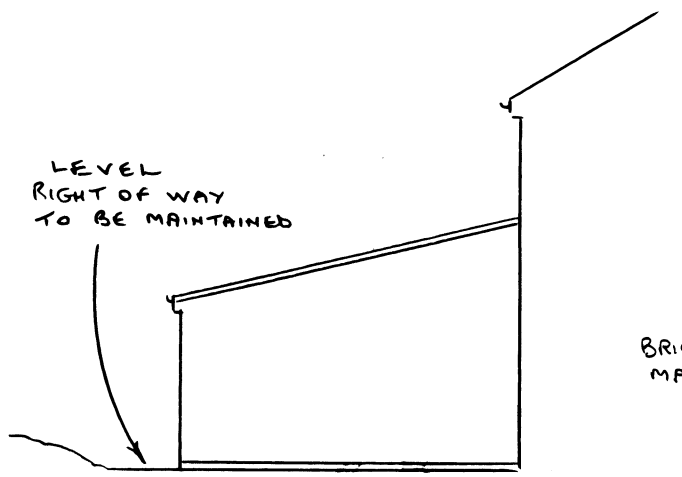


SIDE ELEVATION (SOUTH)

# PROPOSED ELEVATIONS 1:100

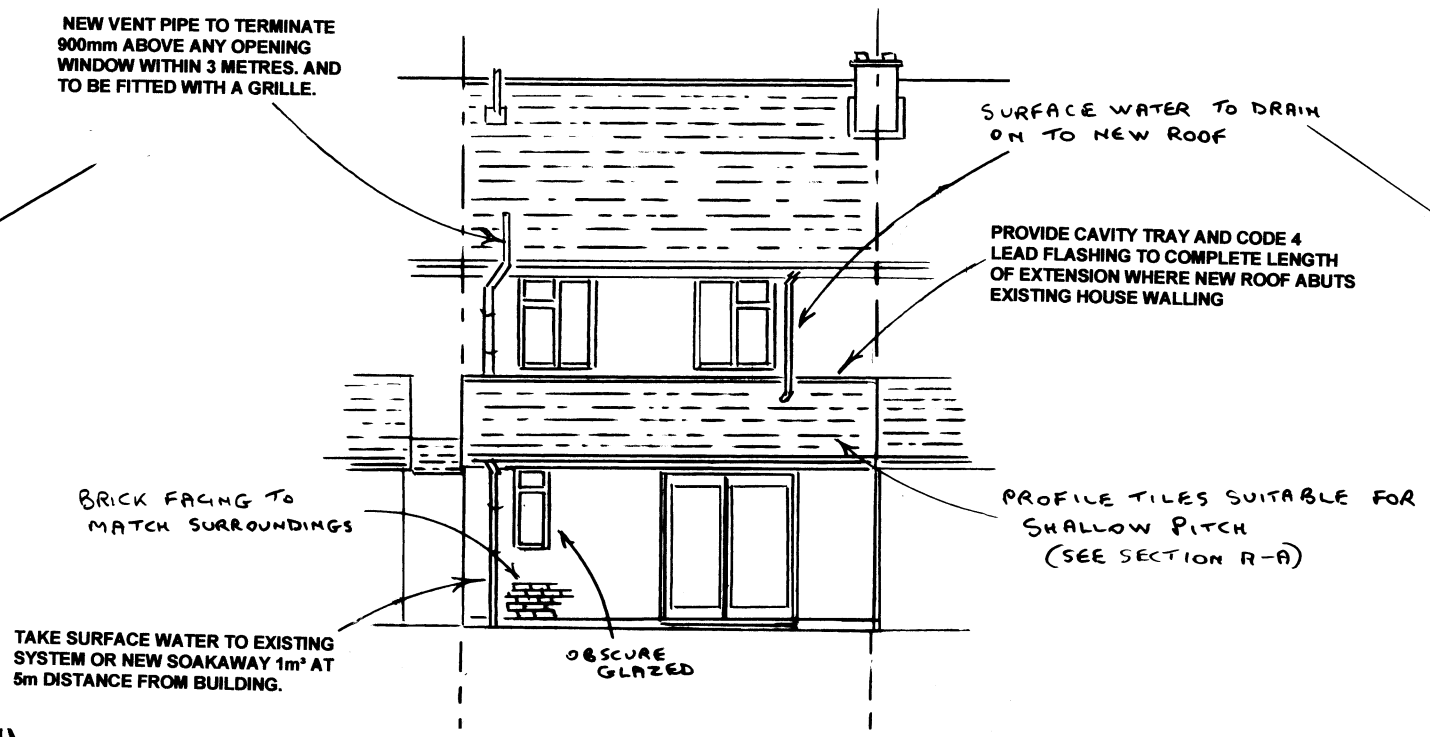
*ROGER CLARK (ARCHITECTURAL SERVICES)*
*Tel: 023 9237 3841*


PLAN No: 24358 / 2

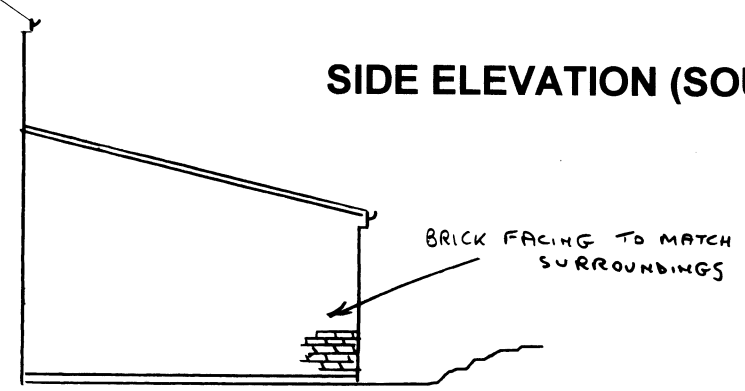Drawing : Elevations

Scale : 1:100

**PROPOSED EXTENSION**

**126 LOVEDEAN LANE**

**LOVEDEAN**