DO NOT SCALE FROM THIS DRAWING FOR CONSTRUCTION PURPOSES

REVISIONS			
	Date	Description	By

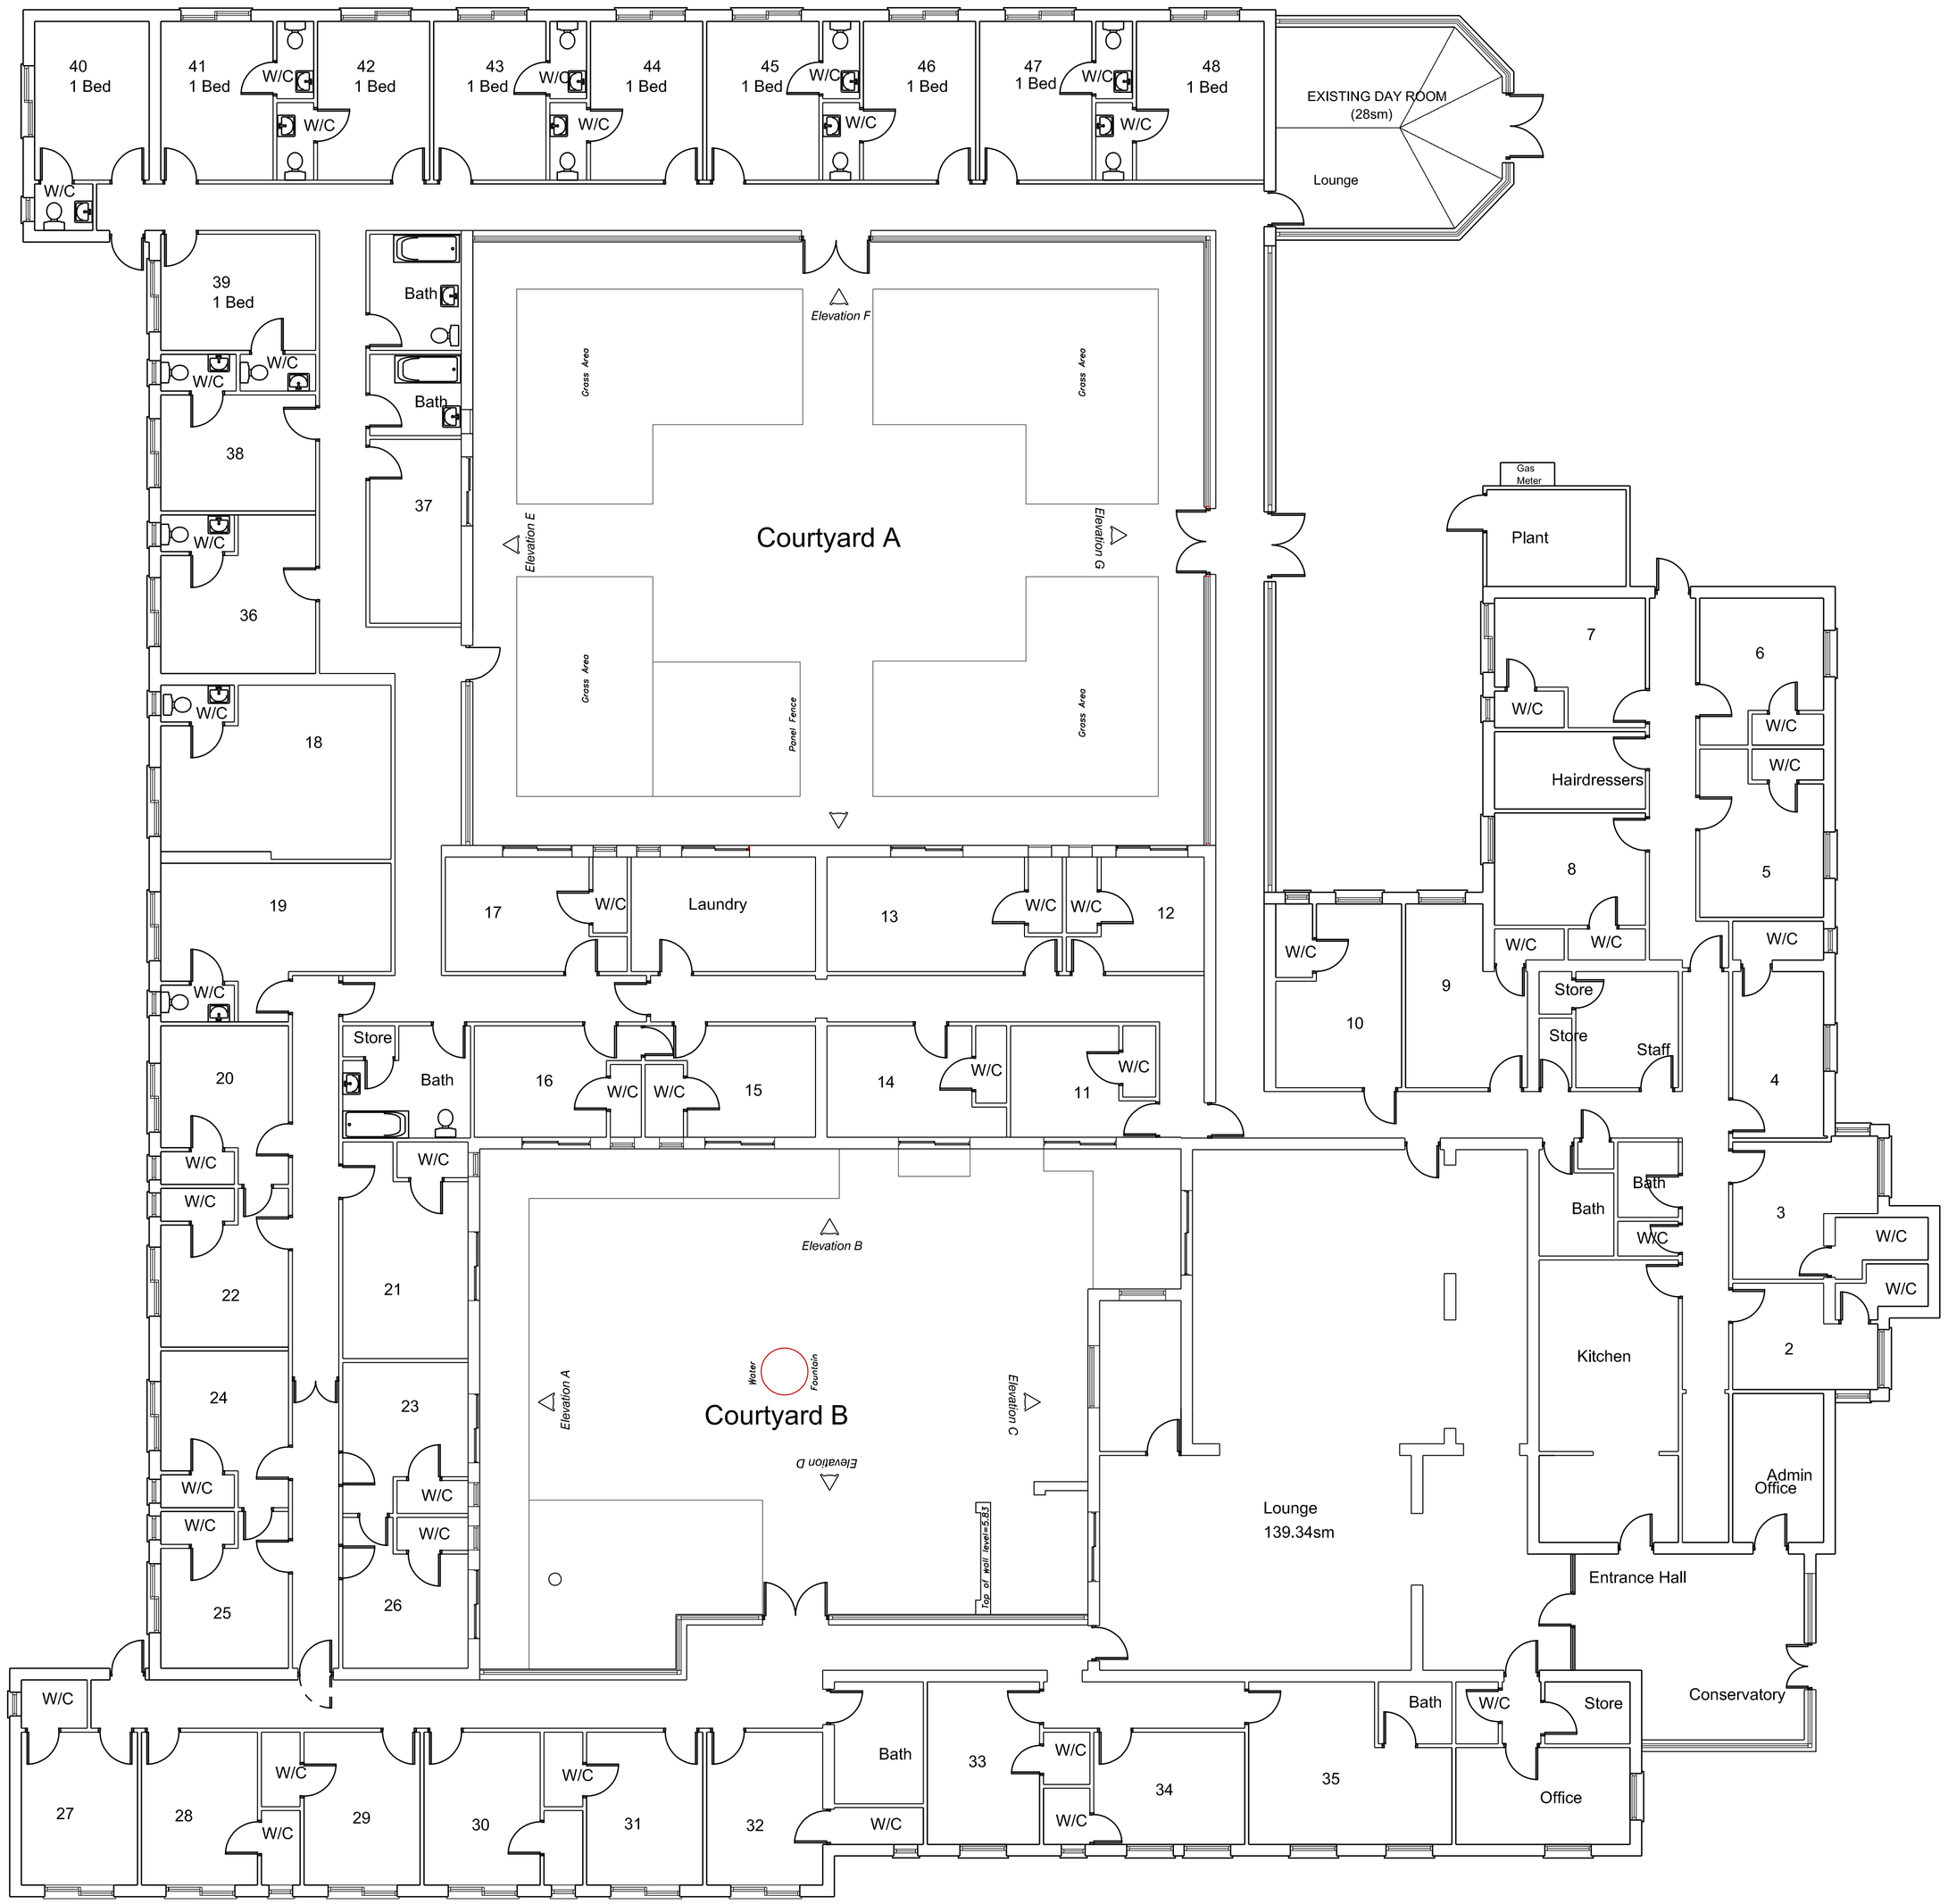

Scale 1:100

0 1 2 3 4 5 (metres) 10

Gelder and Kitchen LLP
CONSTRUCTION CONSULTANTS

HULL OFFICE Maister House, 160 High Street, Hull, HU1 1NL
T 01482 324114 F 01482 227003 hull@gelderandkitchen.co.uk

RICHMOND OFFICE Suite 1, Rosner Studios, Market Place, Richmond, DL10 4QG
T 01748 850580 F 01748 850569 richmond@gelderandkitchen.co.uk

www.gelderandkitchen.co.uk

Client

BARCHESTER
Celebrating life

Job Title

Wimborne House
Hayling Island
Replacement Laundry

Scale @ A1	Date	Drawn by	Checked
1:100	03/11/11	RSW	

Dwg. title

Existing Floor Plan

Job No.	Dwg. no.	Rev.
11/299	(S)101	