
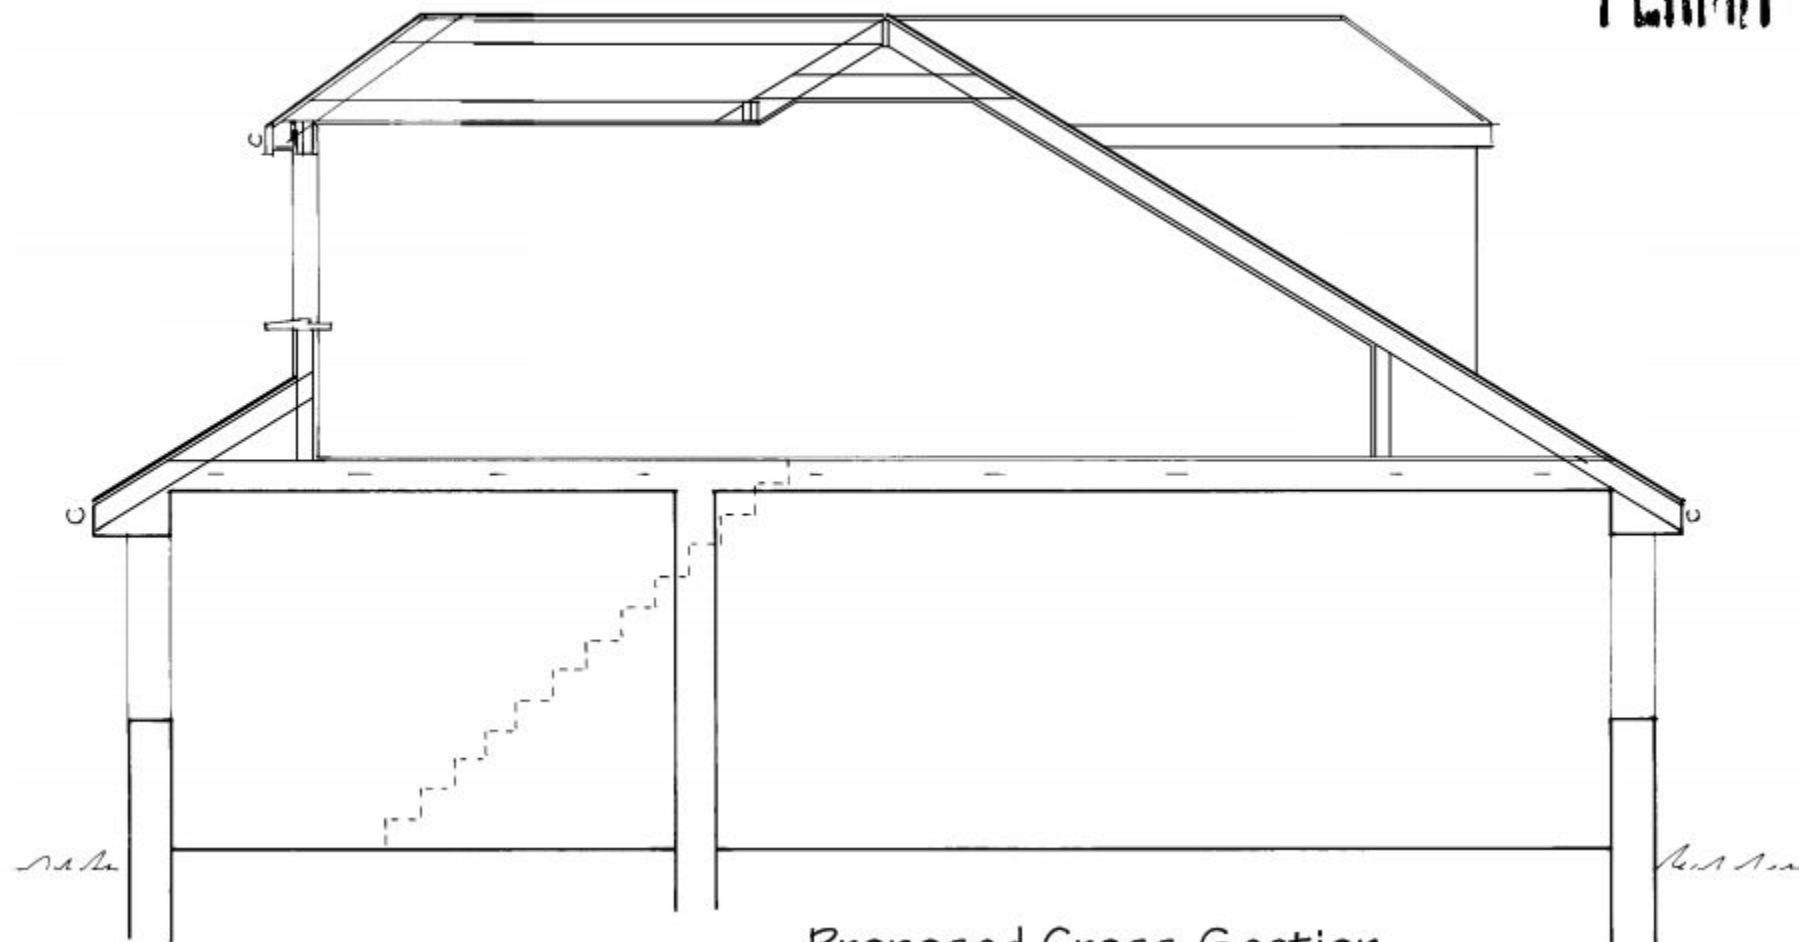


PERMIT

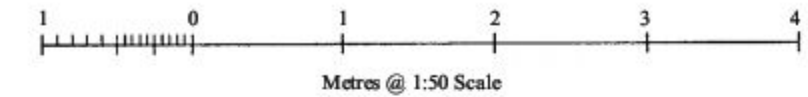

Proposed Cross-Section

These Plans have been prepared for the purpose of obtaining Planning Permission and/or Building Regulation Approval for the work shown thereon only and should not be used for any other purpose.

© These Plans remain the copyright of the architect and must not be copied or reproduced in any way without written permission with the exception of Local Authorities for Planning Purposes



Andrew R Dunks

BSc(Hons) MRICS MBEng


Chartered Surveyor and Building Engineer

Unit 1, Brambles Enterprise Centre

Waterlooville, Hants, PO7 7TH

Tel: (023) 9225 3034

e-mail: plans@dunks.freemove.co.uk

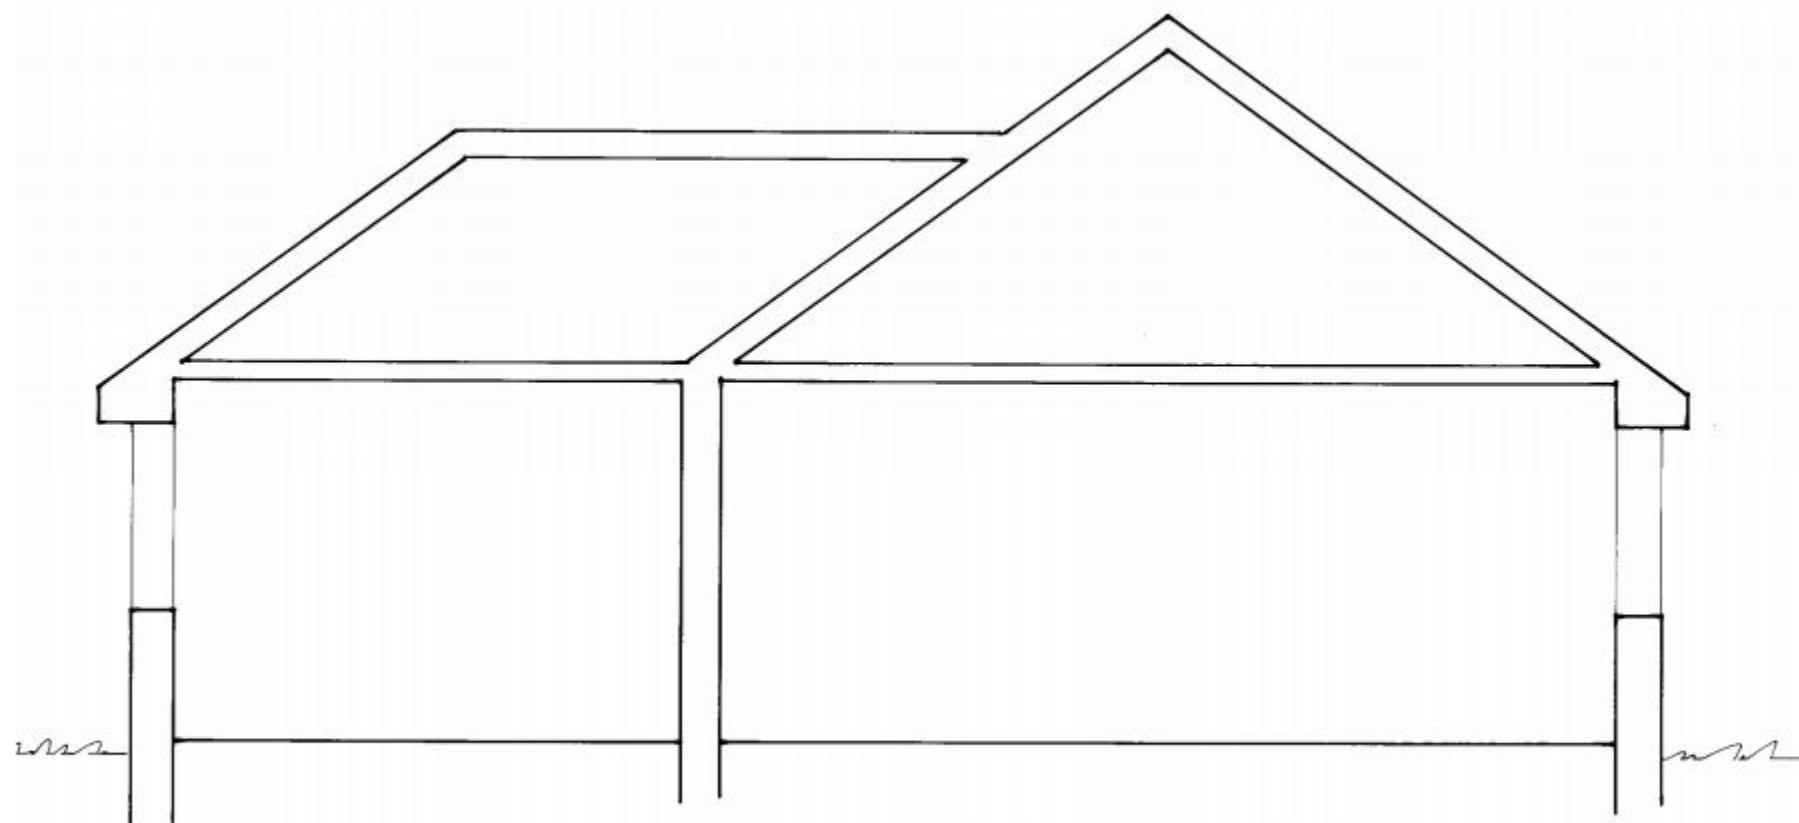

Existing Cross-Section

Proposed First Floor Accommodation
15 Buckland Close
Waterlooville
For Mr & Mrs Mills
Scale - 1:50 at Page Size A3
Date - September 2010