PERMIT

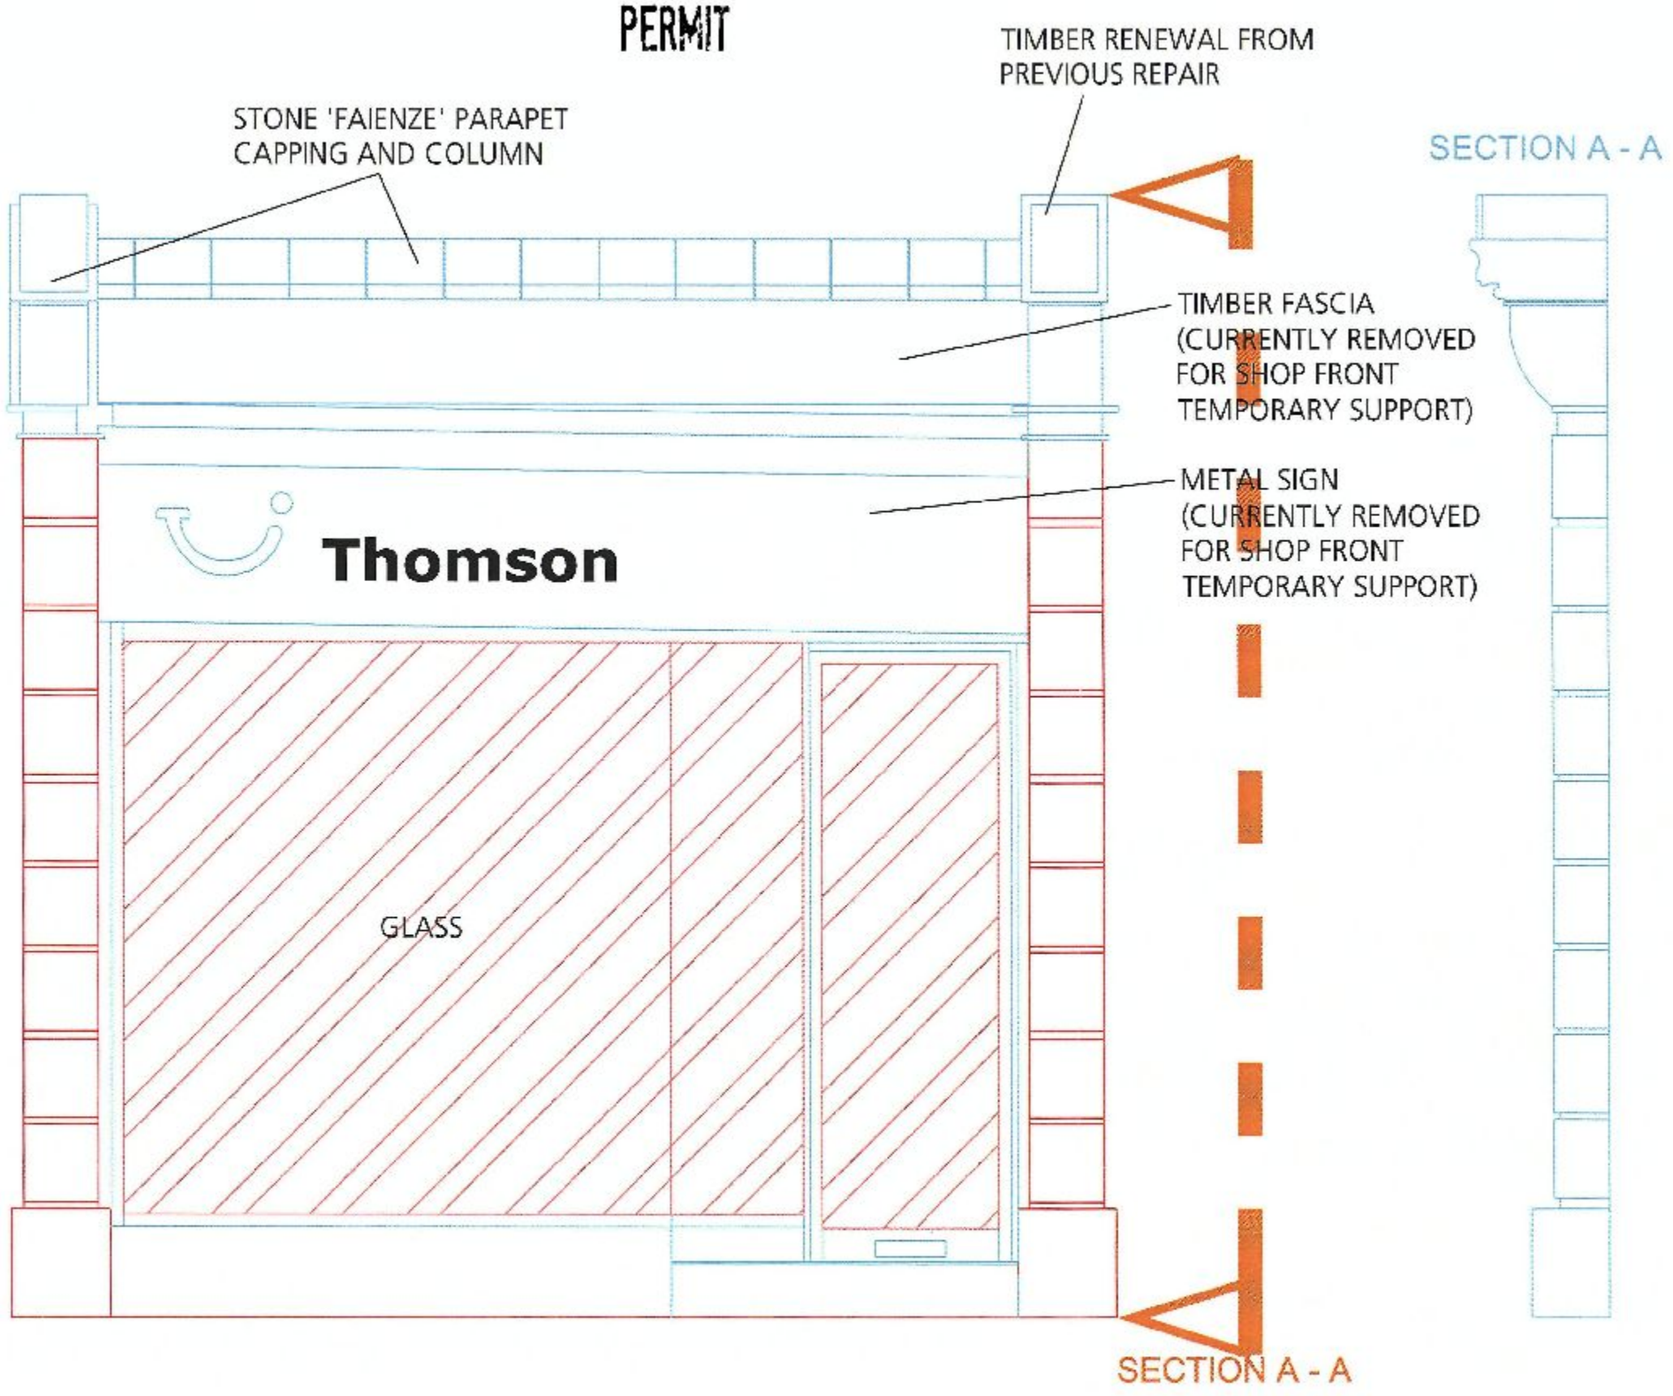

EXISTING FRONT ELEVATION

Do not scale from this drawing
All dimensions to be checked on site

Notes

TUI Travel PLC

HAVANT BOROUGH COUNCIL
02 SEP 2010
RECEIVED

Amendments

Drawing type: PLANNING

Client: TUI UK Retail Ltd

Project: Essential Structural Repairs

Title: Thomson
32 West Street, Havant PO9 1PG
Existing Front Elevation and Section

Scale: 1:25 @ A3 Date: August 2010

Drawn: SDJ Checked: JH

Drg no: 113170/01 Rev:

Watts.

Watts Group PLC
1 Great Tower Street
London EC3R 5AA

T: +44 (0)20 7280 8000
F: +44 (0)20 7280 8001
W: Watts-international.com