everything everywhere WATERLOOVILLE

item 1

INTERNALLY ILLUMINATED FASCIA PANEL

Featuring laser cut apertures complete with push through flush opal acrylic letters & vinyl brands

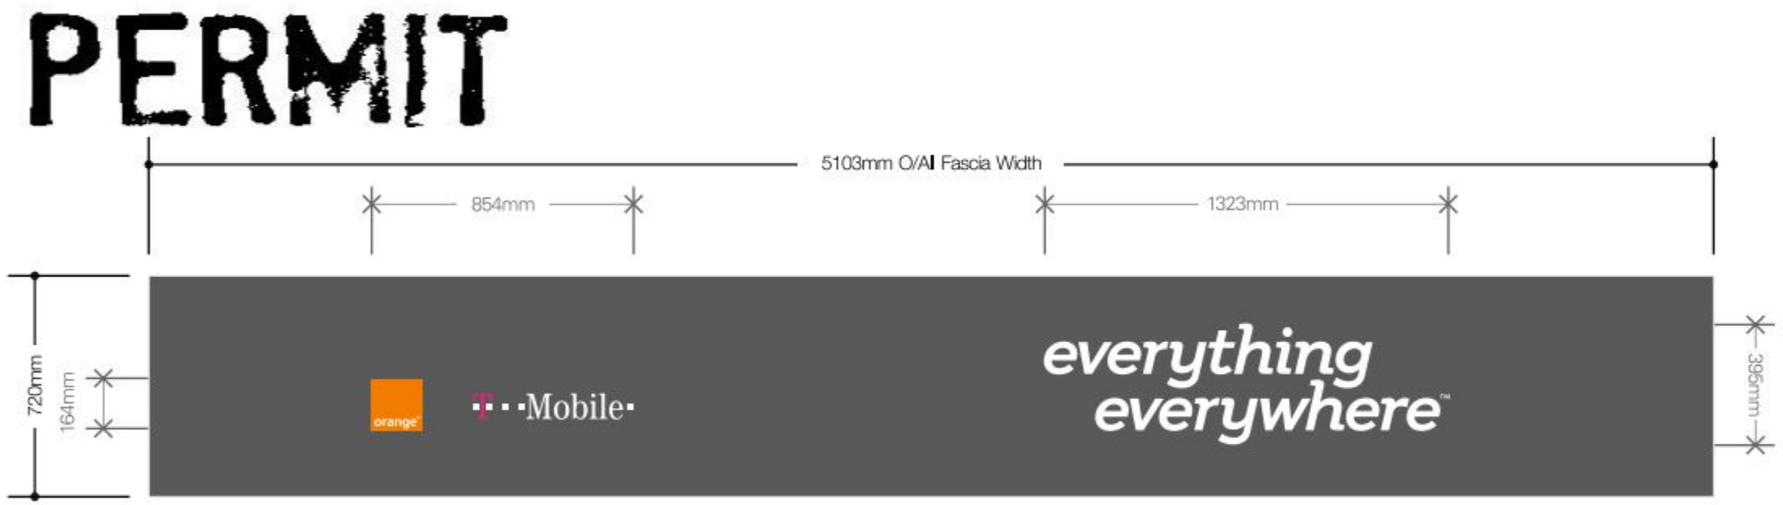



Proposed Shopfront 1:50 @A3

Construction detail / Section view

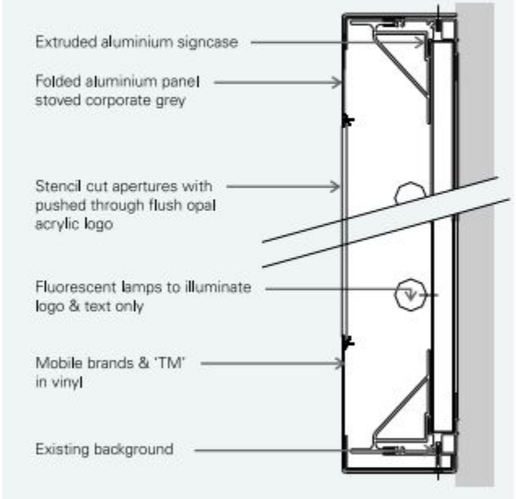

BLAZE NEON LTD
5 Patricia Way, Pysons Road,
Broadstairs, Kent. CT10 2XZ
T +44 (0) 1843 601075 F +44 (0) 1843 867924
www.blazeneon.com

DRAWING SHOWN FOR VISUAL PURPOSES ONLY. ACTUAL SIGNAGE CONSTRUCTION (MANUFACTURE, MATERIALS & TECHNIQUES) MAY DIFFER TO THOSE SHOWN & ARE SUBJECT TO FINAL SITE CONDITIONS

Document Information

Client:
EVERYTHING EVERYWHERE

Address:
308 LONDON ROAD
WATERLOOVILLE
HANTS.

Sheet Number:	Date:	Scale:
1 / 2	24/08/11	1:20@A3

Drawn By:	Drawing Number:	Rev:
BARRY SULLIVAN	82976	C

Revision Notes:

Note:	Drawn:	Date:
REV A) REVISED TO ARCHITECTS DRAWING	BS	15/09/11
REV B) REVISED TO CLIENTS POSITIONAL REQUIREMENTS	BS	19/09/11
REV C) REVISED TO NEW MOBILE ARTWORK	BS	20/09/11

Document Issue

! MOBILE LOGOS CENTRED OVER DOORWAY, LOGO CENTRED OVER WINDOW

! DIMENSIONS SUBJECT TO NEW SHOPFRONT

Signage proposal adheres to branding lockdown

BLAZE STANDARD PAINT FINISH IS **60% SEMI GLOSS**. CLIENT TO ADVISE PRIOR TO APPROVAL IF ANY SPECIAL FINISHES ARE REQUIRED

© THE COPYRIGHT OF THIS DRAWING IS OWNED BY BLAZE NEON LIMITED AND IS NOT TO BE DISCLOSED TO OTHER PERSONS OR TO BE USED FOR MANUFACTURING PURPOSES WITHOUT PERMISSION.

everything everywhere WATERLOOVILLE

item 2

DOUBLE SIDED INTERNALLY ILLUMINATED PROJECTING SIGN

Featuring laser cut apertures complete with push through flush opal acrylic letters

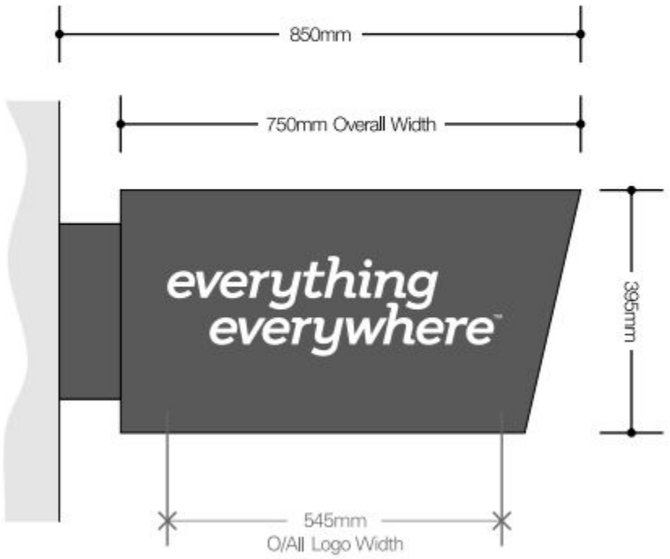

Construction detail / Section view

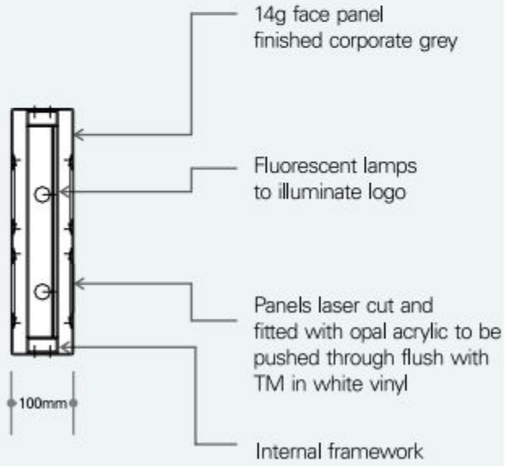

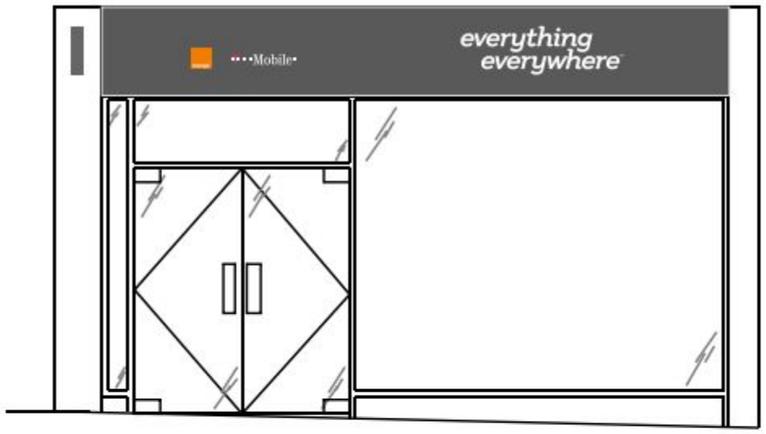

Proposed Shopfront 1:50 @A3

BLAZE NEON LTD
5 Patricia Way, Pysons Road,
Broadstairs, Kent. CT10 2XZ
T +44 (0) 1843 601075 F +44 (0) 1843 867924
www.blazeneon.com

DRAWING SHOWN FOR VISUAL PURPOSES ONLY. ACTUAL SIGNAGE CONSTRUCTION (MANUFACTURE, MATERIALS & TECHNIQUES) MAY DIFFER TO THOSE SHOWN & ARE SUBJECT TO FINAL SITE CONDITIONS

Document Information

Client:
EVERYTHING EVERYWHERE

Address:
308 LONDON ROAD
WATERLOOVILLE
HANTS.

Sheet Number:	Date:	Scale:
2 / 2	24/08/11	1:10@A3

Drawn By:	Drawing Number:	Rev:
BARRY SULLIVAN	82976	C

Revision Notes:

Note:	Drawn:	Date:
REV A) REVISED TO ARCHITECTS DRAWING	BS	15/09/11
REV B) REVISED TO CLIENTS POSITIONAL REQUIREMENTS	BS	19/09/11
REV C) REVISED TO NEW MOBILE ARTWORK	BS	20/09/11

Document Issue

Document issued to:

BLAZE STANDARD PAINT FINISH IS **60% SEMI GLOSS**. CLIENT TO ADVISE PRIOR TO APPROVAL IF ANY SPECIAL FINISHES ARE REQUIRED

© THE COPYRIGHT OF THIS DRAWING IS OWNED BY BLAZE NEON LIMITED AND IS NOT TO BE DISCLOSED TO OTHER PERSONS OR TO BE USED FOR MANUFACTURING PURPOSES WITHOUT PERMISSION.