PERMIT

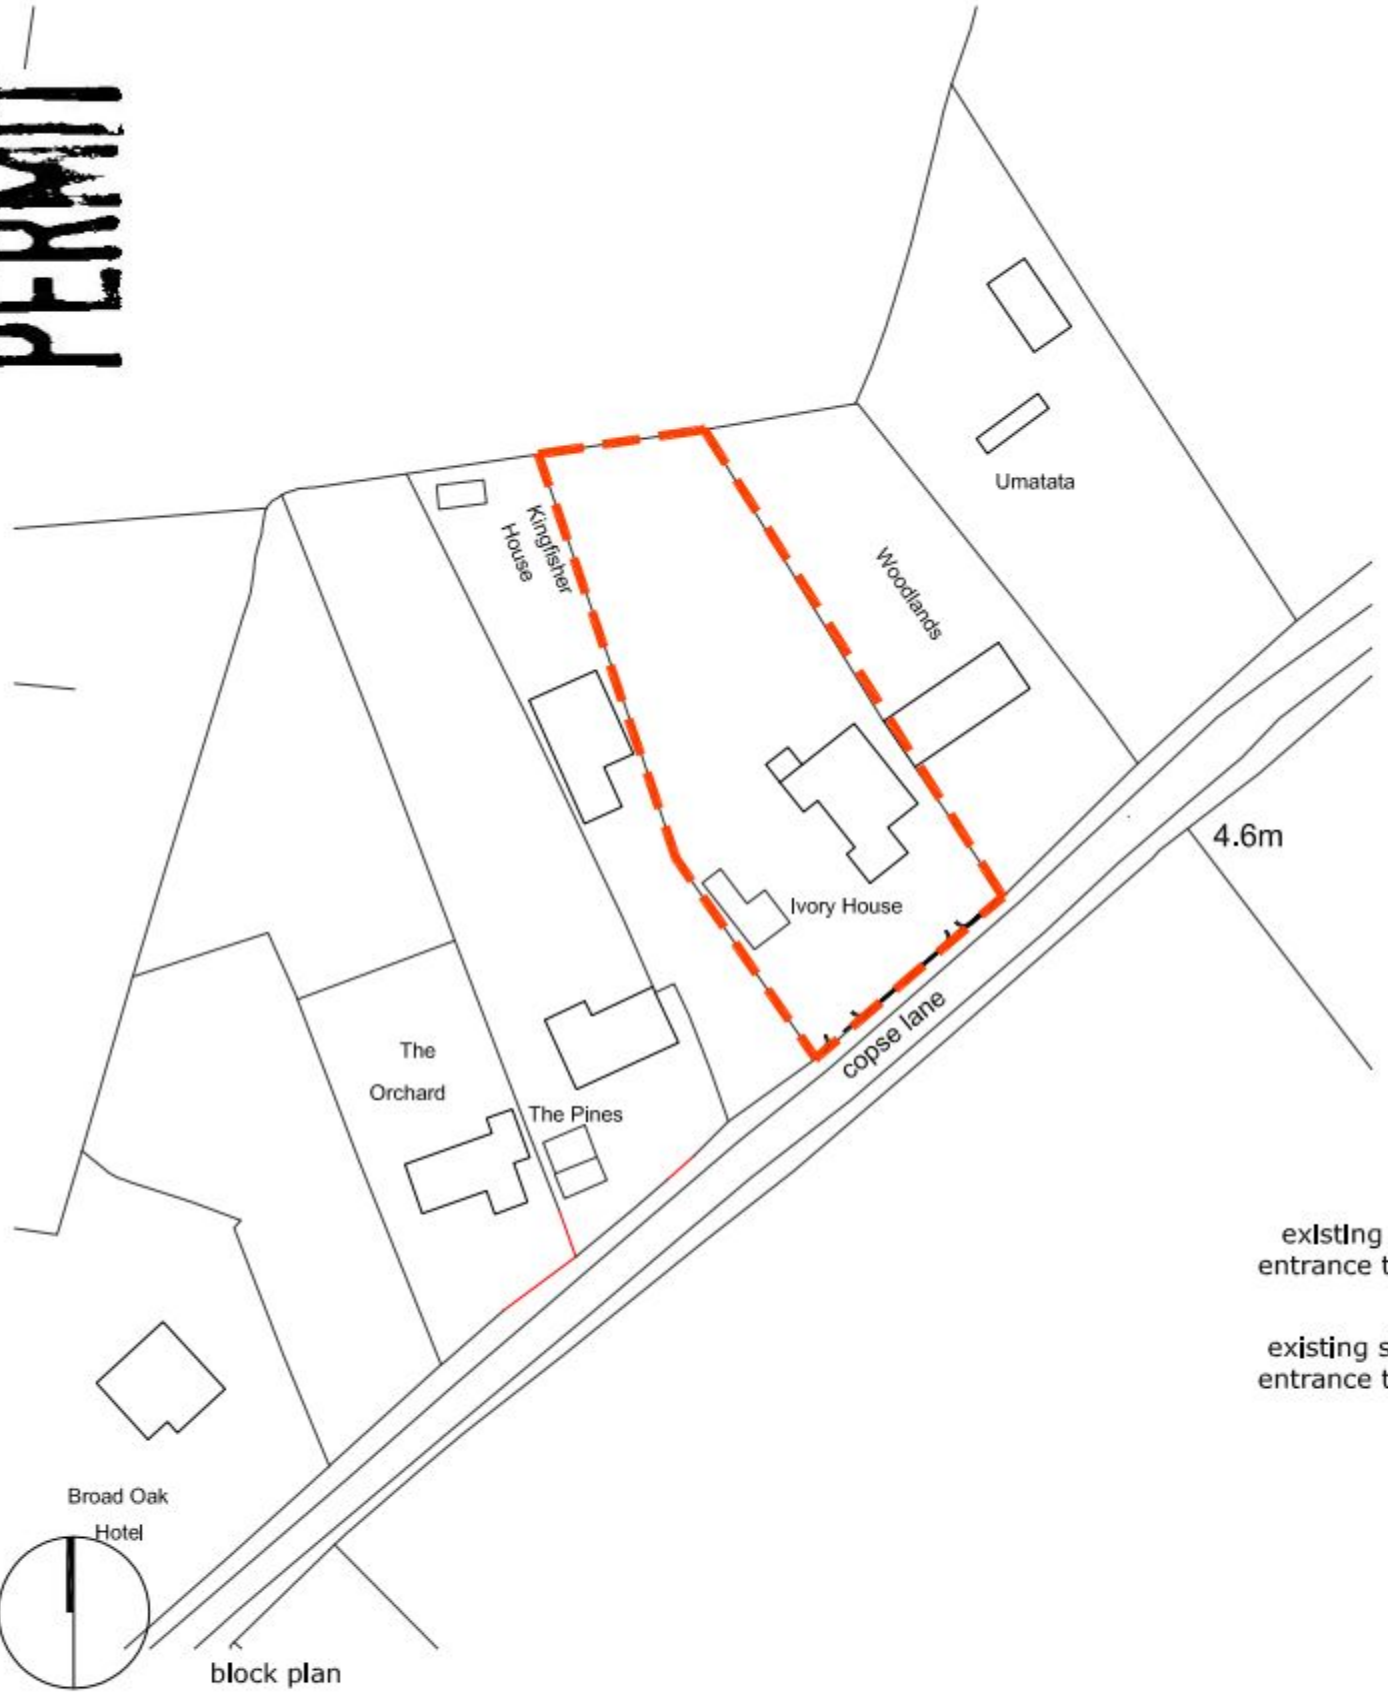

block plan



block plan 1:200

Ordnance Survey, (c) Crown Copyright 2011. All rights reserved. Licence number 100020449

this drawing is not for construction
this drawing is the property of:
dwell design
28 beaconsfield avenue
cosham
portsmouth
po6 2pt

revisions
a/04.07.11/updated following HBC queries
b/05.09.11/existing entrance shown

scale bars
1:1000 0 10 20 50
1:200 0 2 4 10

scale: 1:1000 @ A3
job name: Ivory house

dwell design ltd

date: april 2011
job number: 11015
drawing number: (pl)01
drawing name: block plan
status: planning
revision: b