


PERMIT

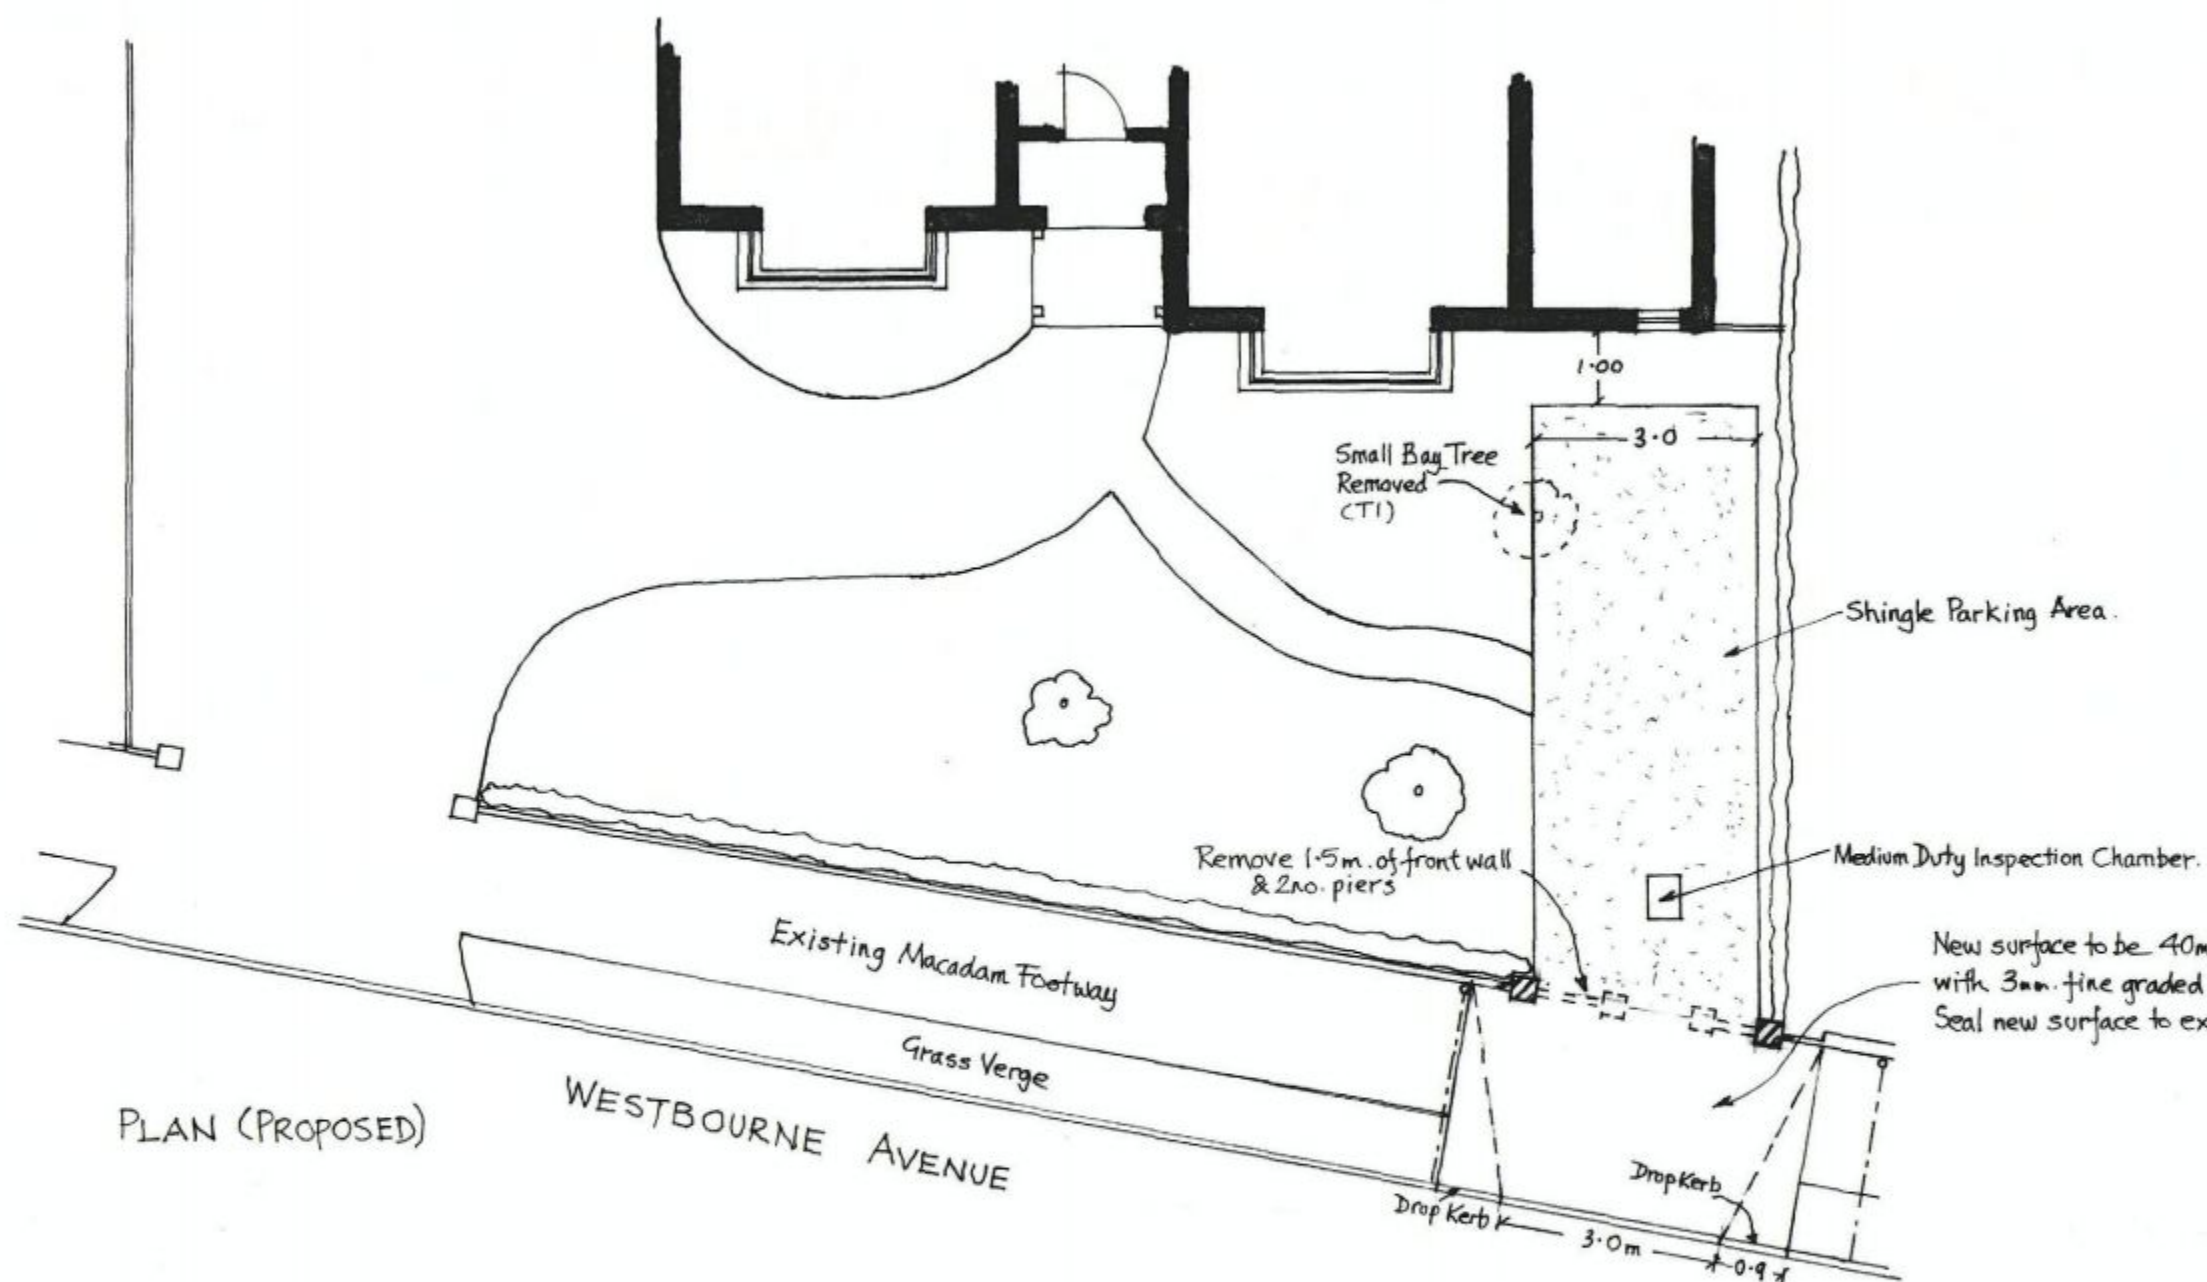


HAVANT BOROUGH
COUNCIL
09 SEP 2010
RECEIVED

New surface to be 40mm. dense bituminous basecourse macadam
with 3mm. fine graded bituminous wearing course over (14mm)
Seal new surface to existing.

PROPOSED FRONT DRIVE AREA
& FOOTWAY PLAN & FRONT
WALL ELEVATION @
25 WESTBOURNE AVENUE,
EMSWORTH, HANTS.

FOR MR & MRS. J. PAYNE

Scale : 1/100
Date : Sept. 2010
Drawn By: REB
Drawing No. : JP/10/01/B (2 of 2)

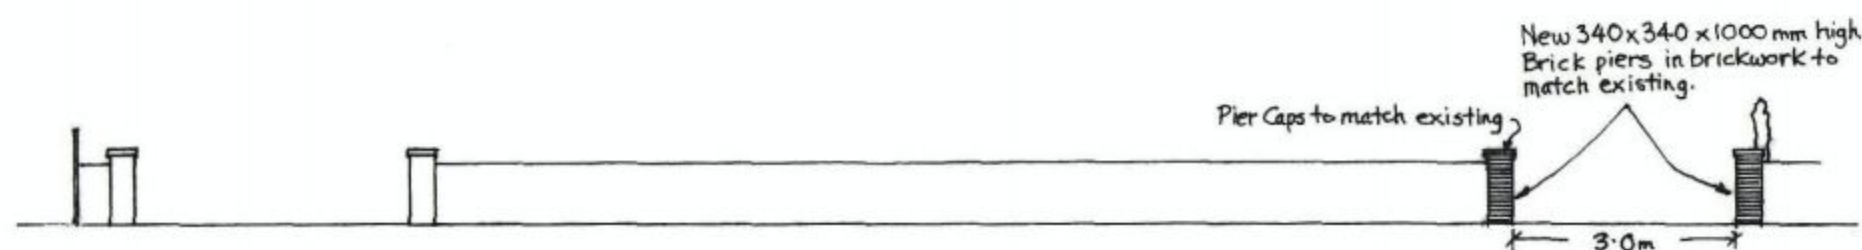

ELEVATION (PROPOSED)