PERMIT

BP Park Lane Connect

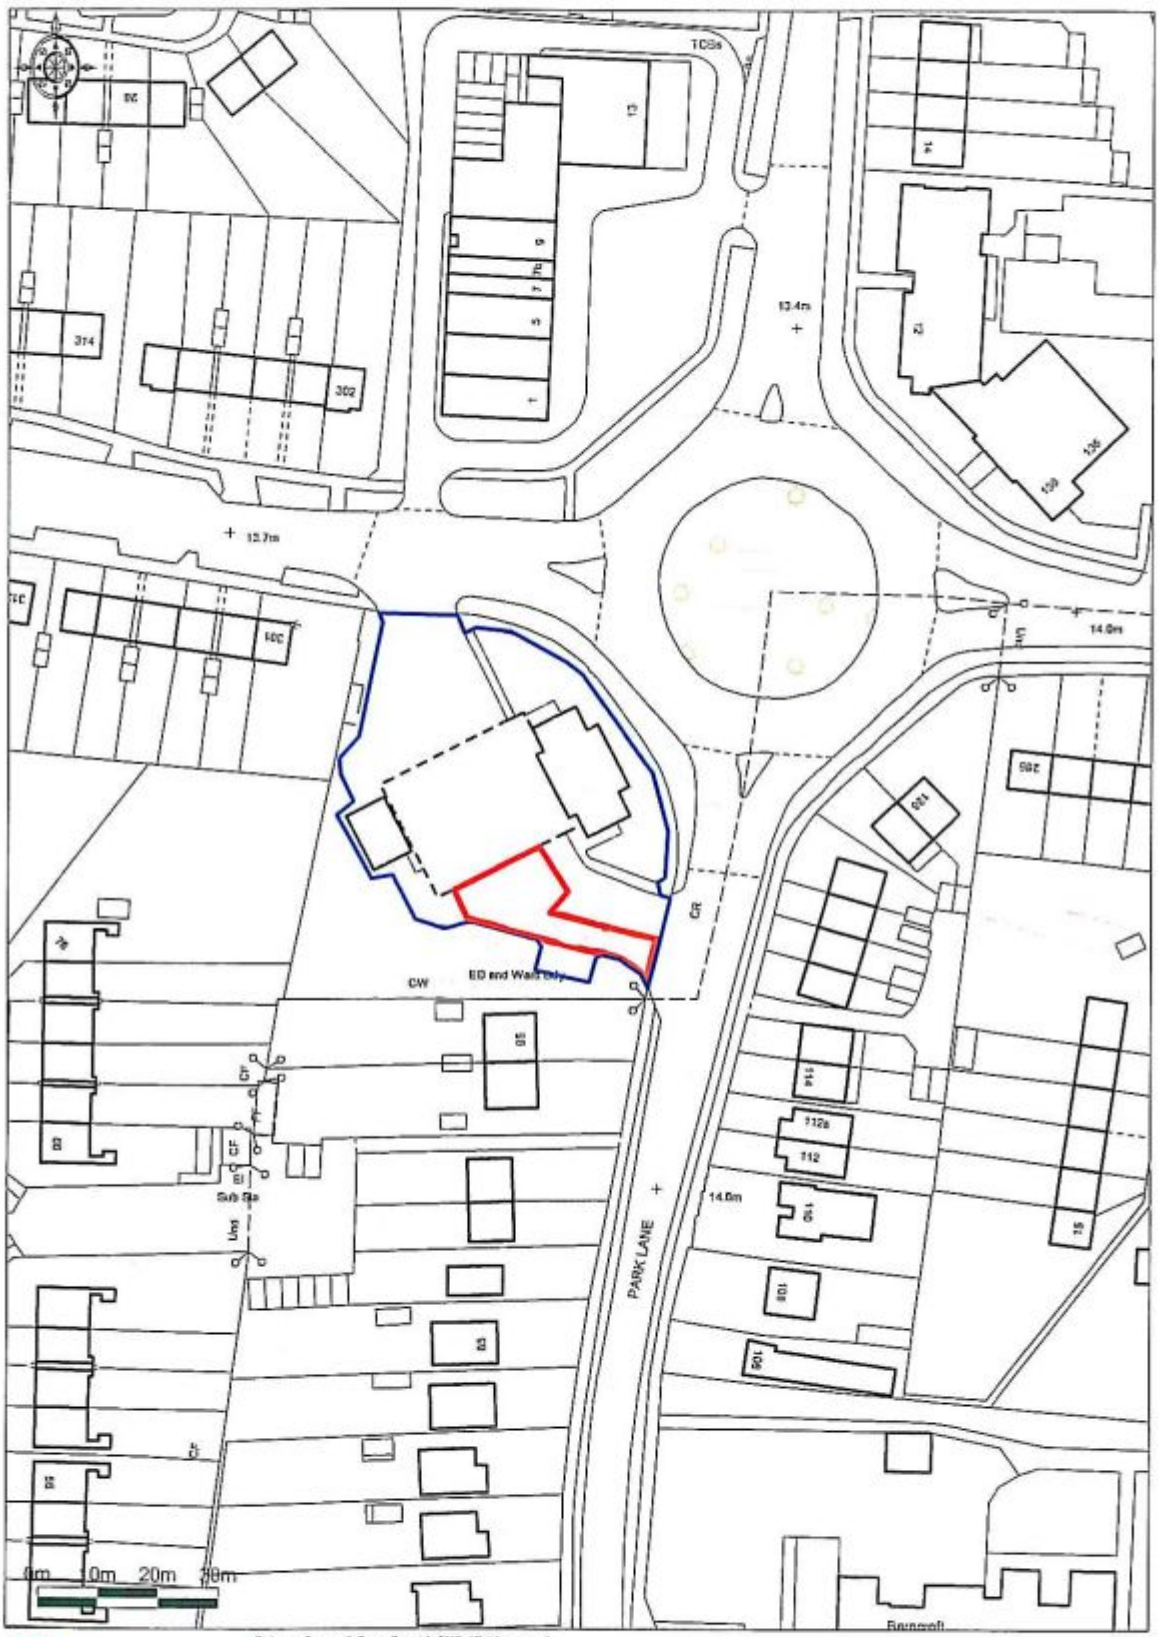

Promap®
Ordnance Survey © Crown Copyright 2010. All rights reserved.
Licence number 100020449. Plotted Scale - 1:1250

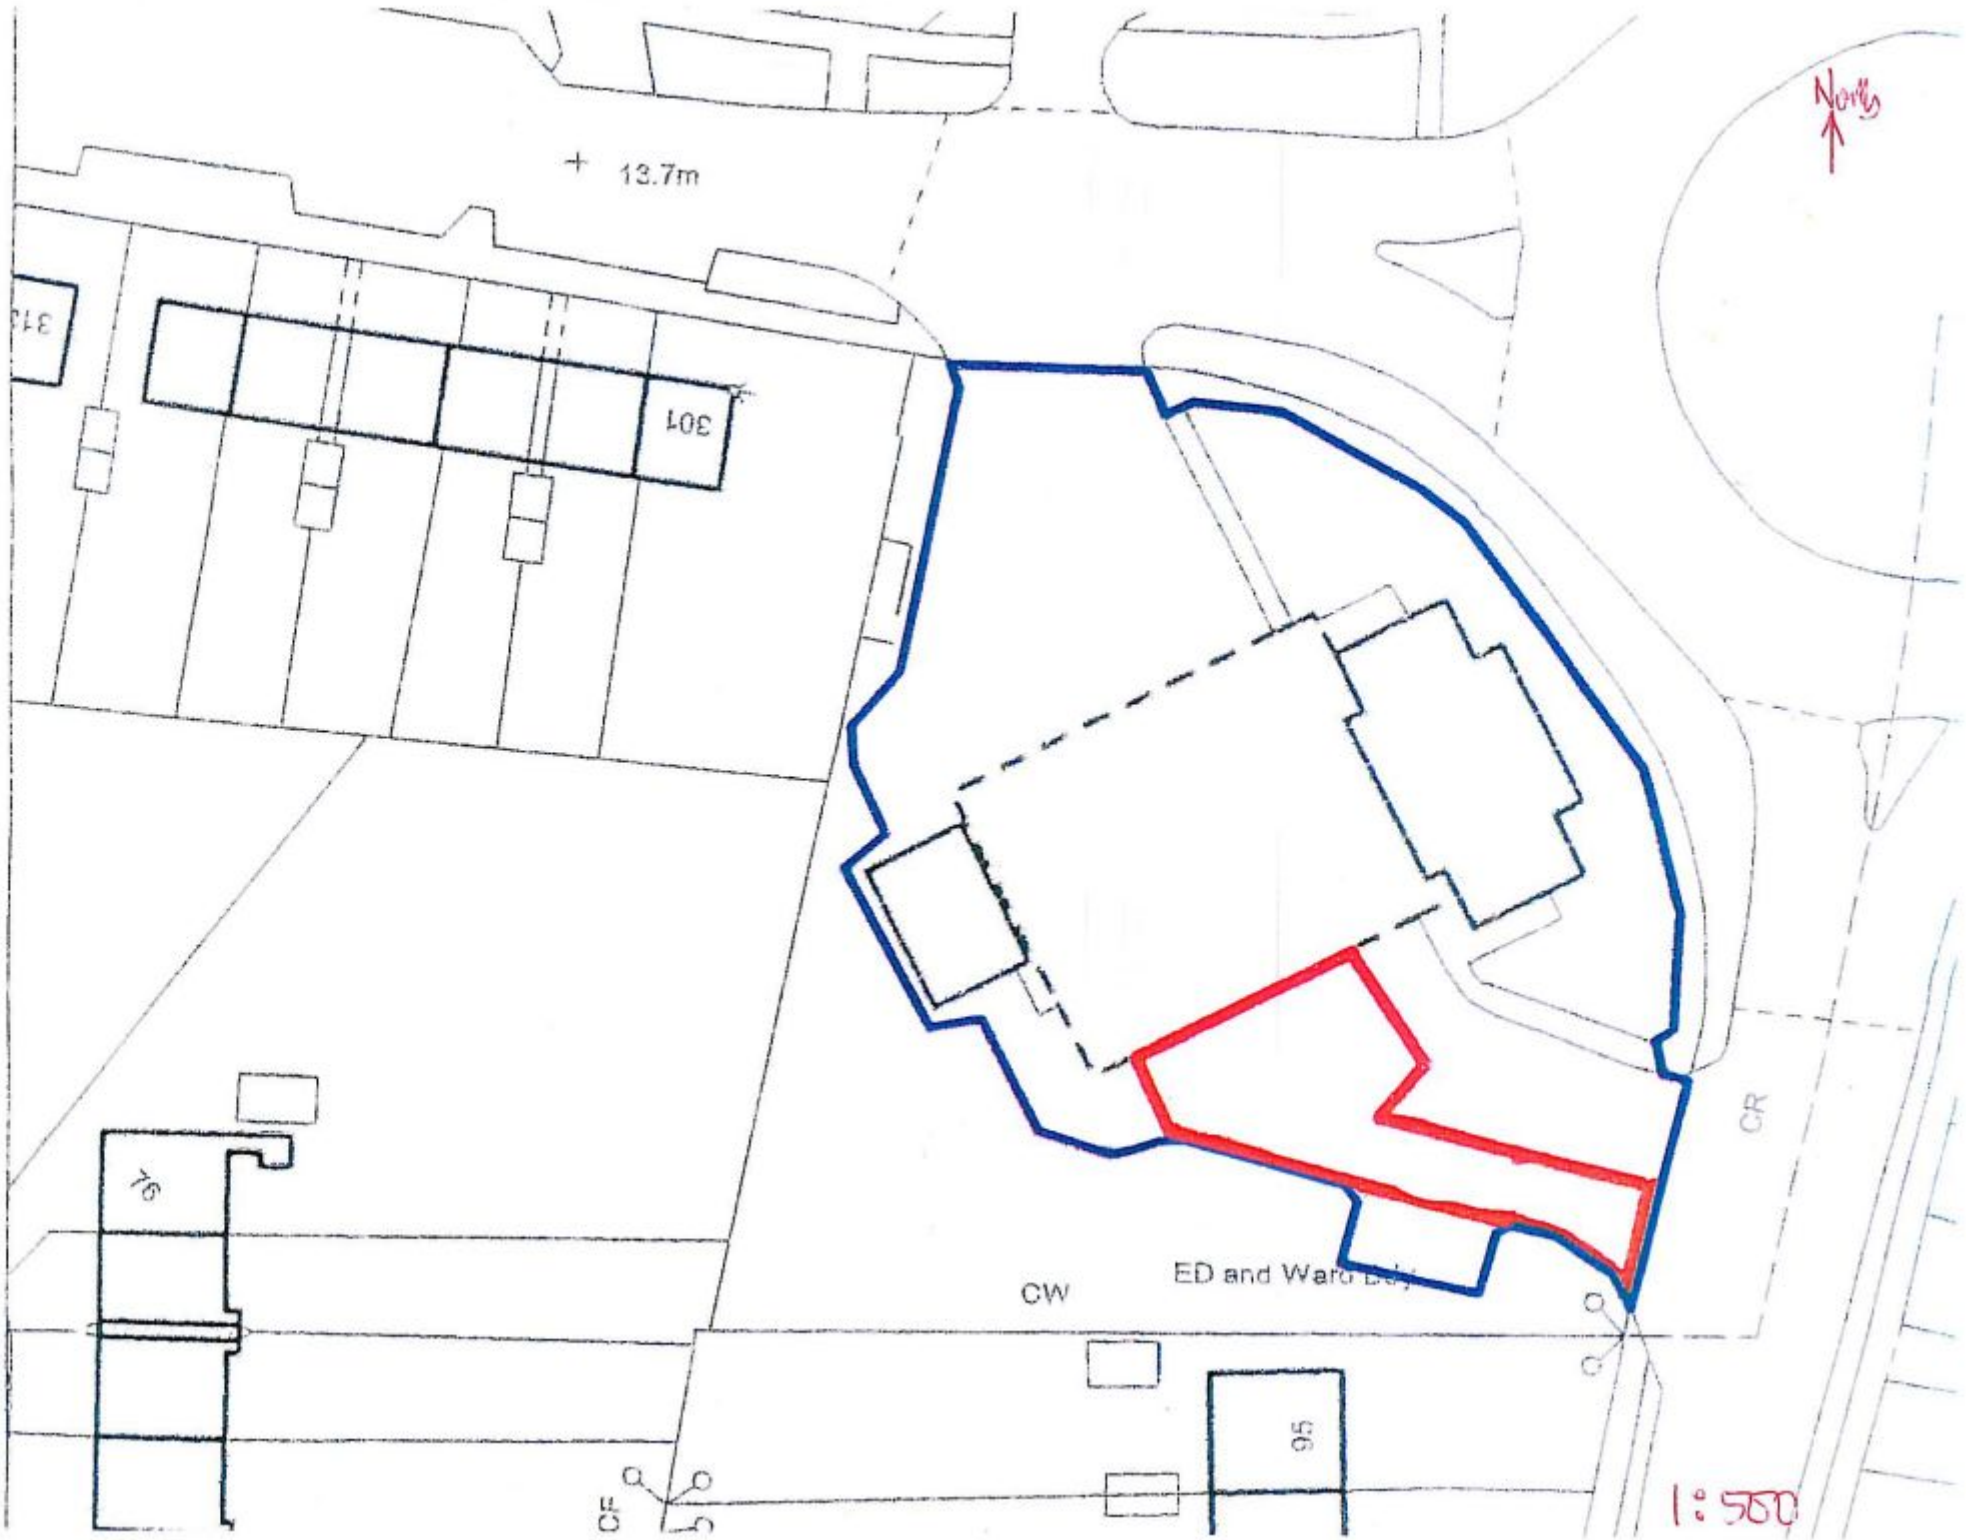

13.7m
North
301
76
CW
ED and Ward Bdy
CR
95
CF
1:500