

PERMIT

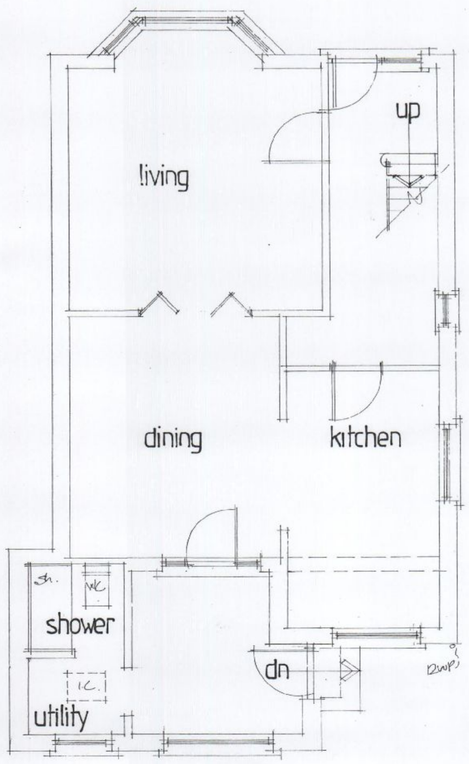


existing ground floor

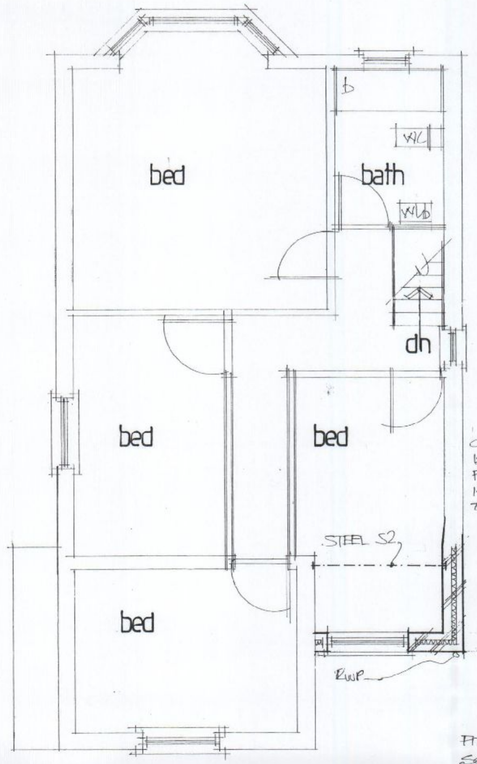


proposed first floor



existing rear

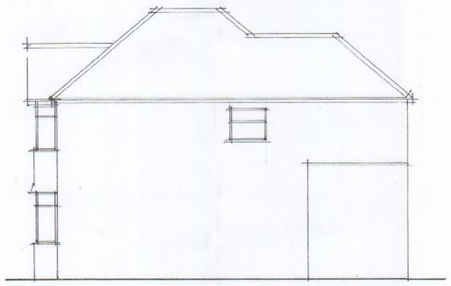


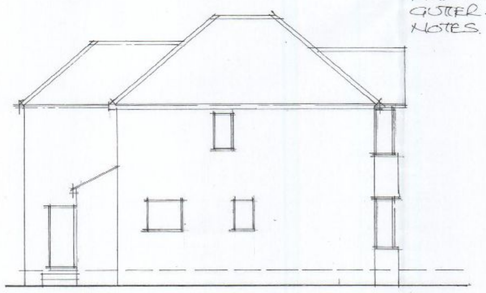

existing sides



proposed rear

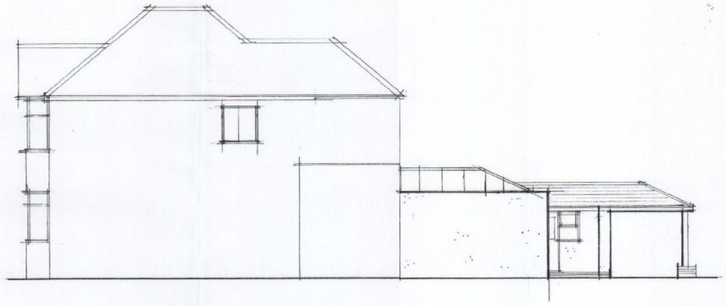


proposed sides

CHECK PARTITION WALL IS NON-LOAD BEARING PRIOR TO REMOVAL. IF IN DOUBT CONTACT THE ARCHITECT.


FIT DOUBLE SEAL SCREW DOWN COVER TO EXISTING BIN.

LINE OF BAY GUTTER. SEE NOTES.

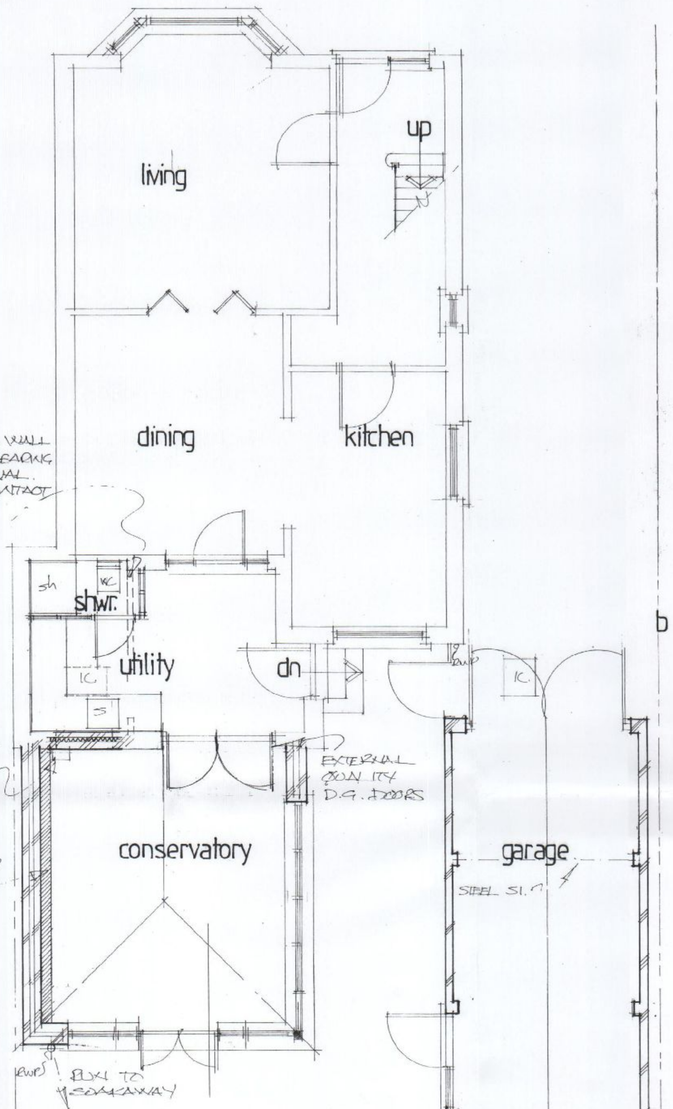


proposed ground floor

75x75mm TIMBER POSTS ON BRICK PLINTHS ON SUITABLE FOUNDATION

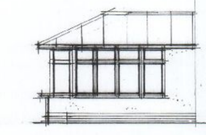


conservatory side

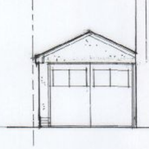

garage front

Note:
All dimensions must be checked on site and not scaled from this drawing.
EXCEPT FOR LOCAL AUTHORITY PLANNING PURPOSES.

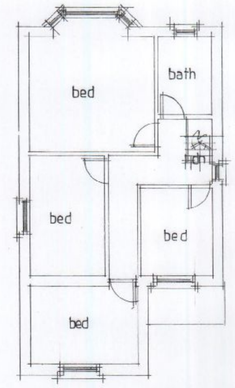

existing first floor

A	JUNE 11	CLIENT AMENDMENTS.
	Date	Revision

© copyright

THORNS-YOUNG
ARCHITECTURAL
THORNS-YOUNG LTD.
232 Londen Road, North End, Portsmouth. PO2 9JO
Tel: (023) 9267 2883 Fax: (023) 9266 3457

Client
MISS S. BALLARD

Job Title
5, LESTER AVENUE, BEDHAMPTON.

Drawing Title
PROPOSED GARAGE AND CONSERVATORY

HAVANT BOROUGH COUNCIL
23 JUN 2011
RECEIVED

Scale 1:50 + 1:100

Date OCT. 2009. Drawn by CMC.

Drg. No. 2114:09:1 Rev. A.

MERCURY GRAPHICS 537451