ENTRANCE

1 metre 'gap'

PERMIT

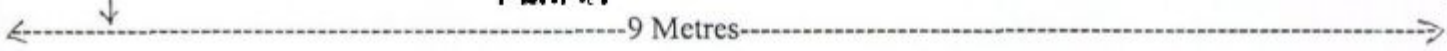

The length of the area is approximately 33 metres, the width 9 metres. At the eastern side of the area there is an 'alcove' which is approximately 7 metres wide by 8 metres long.

To allow ease of parking and manoeuvring the intention is to allow parking on the west side of the area only, with 2 further spaces in the 'alcove'. Whilst the west side of the area will be marked out with 'T' marks, as advised, the 'alcove' is gravel/earth and cannot be marked.

Each marked parking space will be 2.7 metres wide, to allow the parking of larger vehicles such as commercial vans or 4x4s, which some of our members have. Allowing a gap of approximately 1 metre at either end of the area this will allow a maximum of 11 vehicles to park on the west side.

* *Not to scale*

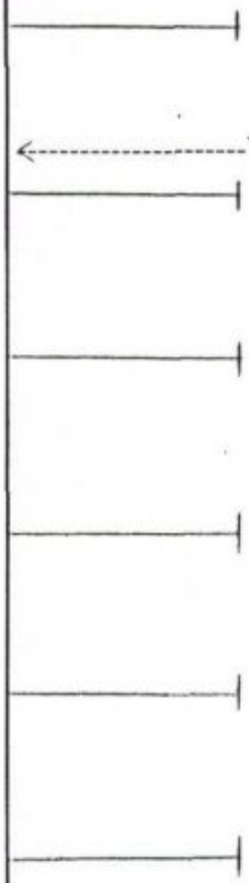

SEVEN CC METRES

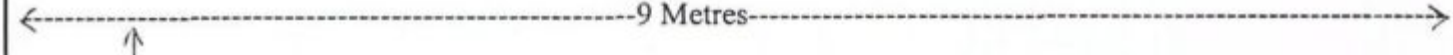

1 metre 'gap'