PERMIT

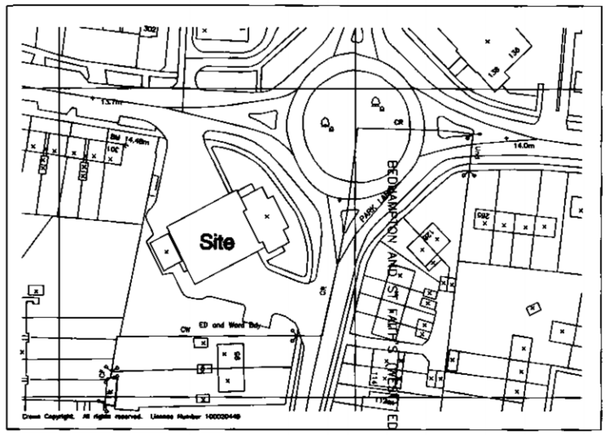

site location plan - 1:1250

EXISTING SALES BUILDING

Existing
Canopy
& islands

EXISTING CAR WASH

Extent of green led to canopy bullnose fascia

Extent of green led to canopy bullnose fascia

Rev	Date	Revision

bp

BP OIL UK LTD
ASSETS
Wilton Gate House,
500/600 Wilton gate,
Central Milton Keynes,UK.
01908 853000
01908 853628

PARK LANE CONNECT
97 PARK LANE - OFF A27/A3 M
BEDHAMPTON , HAVANT
HAMPSHIRE PO9 3HQ

DRAWN: M.MERALI
DATE: MAR 2011

SITE PLAN
PROPOSED CANOPY CTA LAYOUT

DESIGN APPROVED J.R./ N.O.
DATE: MAR 2011

DRAWING No	REV
10078 - 28P - CTA	-

SCALE: 1:100 @ A1
DIMENSIONS IN: MM
CHECK ALL DIMS ON SITE

OS GRID REF EAST NORTH

COPYRIGHT OF BP OIL UK LTD. ILLEGAL USE IS PROHIBITED. REPRODUCTIONS ONLY WITH PERMISSION OF BP.
BP OIL UK LTD, ASSET DEVELOPMENT, 500\600 WILTON GATE WEST, MILTON KEYNES, MK7 7EB

HAVANT BOROUGH COUNCIL
04 APR 2011
RECEIVED