

PERMIT

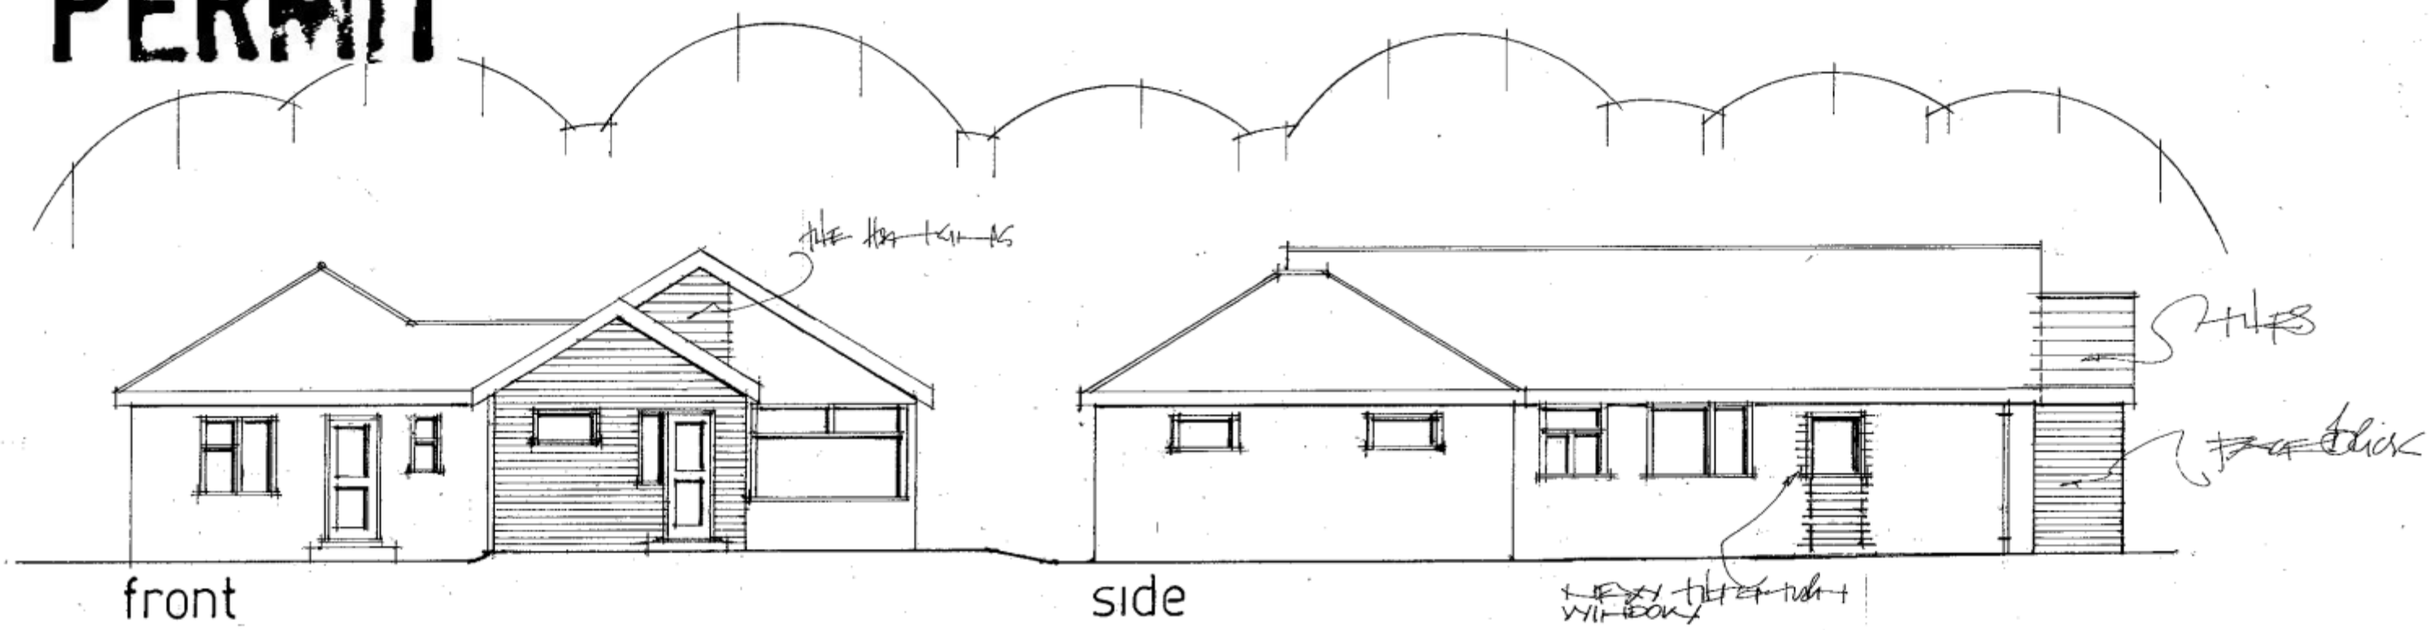

PROPOSED FRONT ADDITION.
7, ST MARGARETS ROAD, HAYLING ISLAND, HANTS.
MR&MRS C. HARRISON.

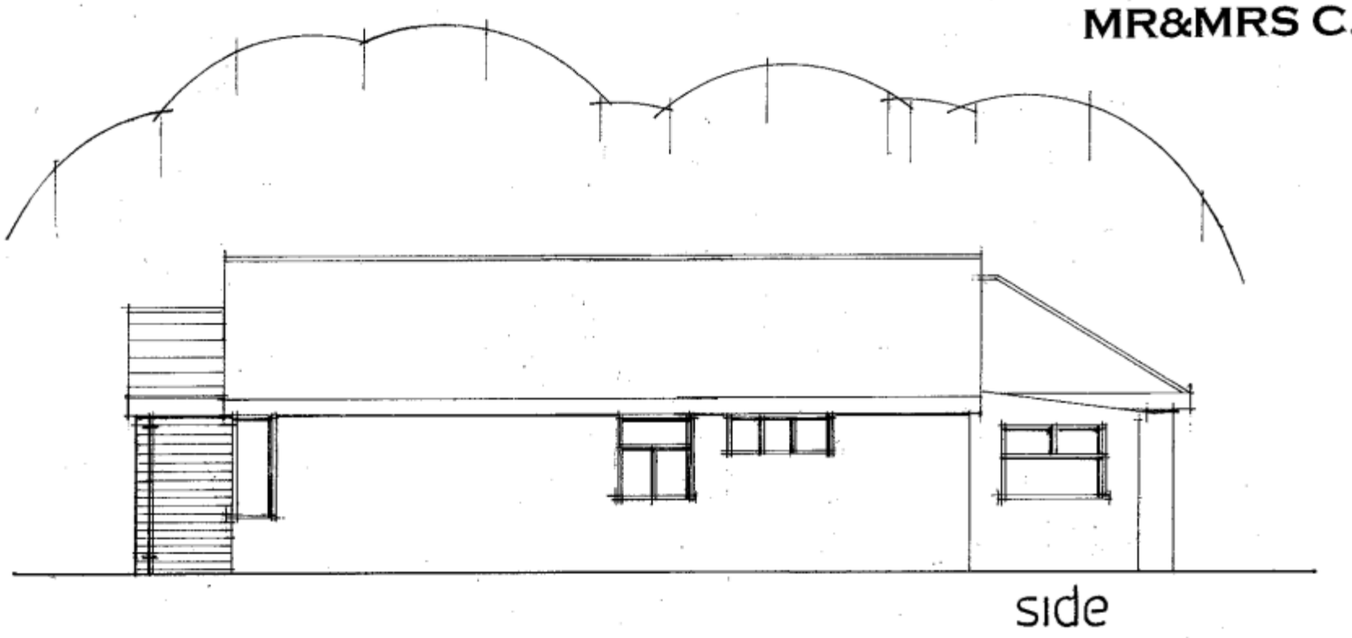

PROPOSED

date april 2011
scale 1·100

PETER J. WALKER MRICS
CHARTERED SURVEYOR
182 SEAFRONT, HAYLING ISLAND, HANTS
PO11 9 AN

TEL: 02392 467571