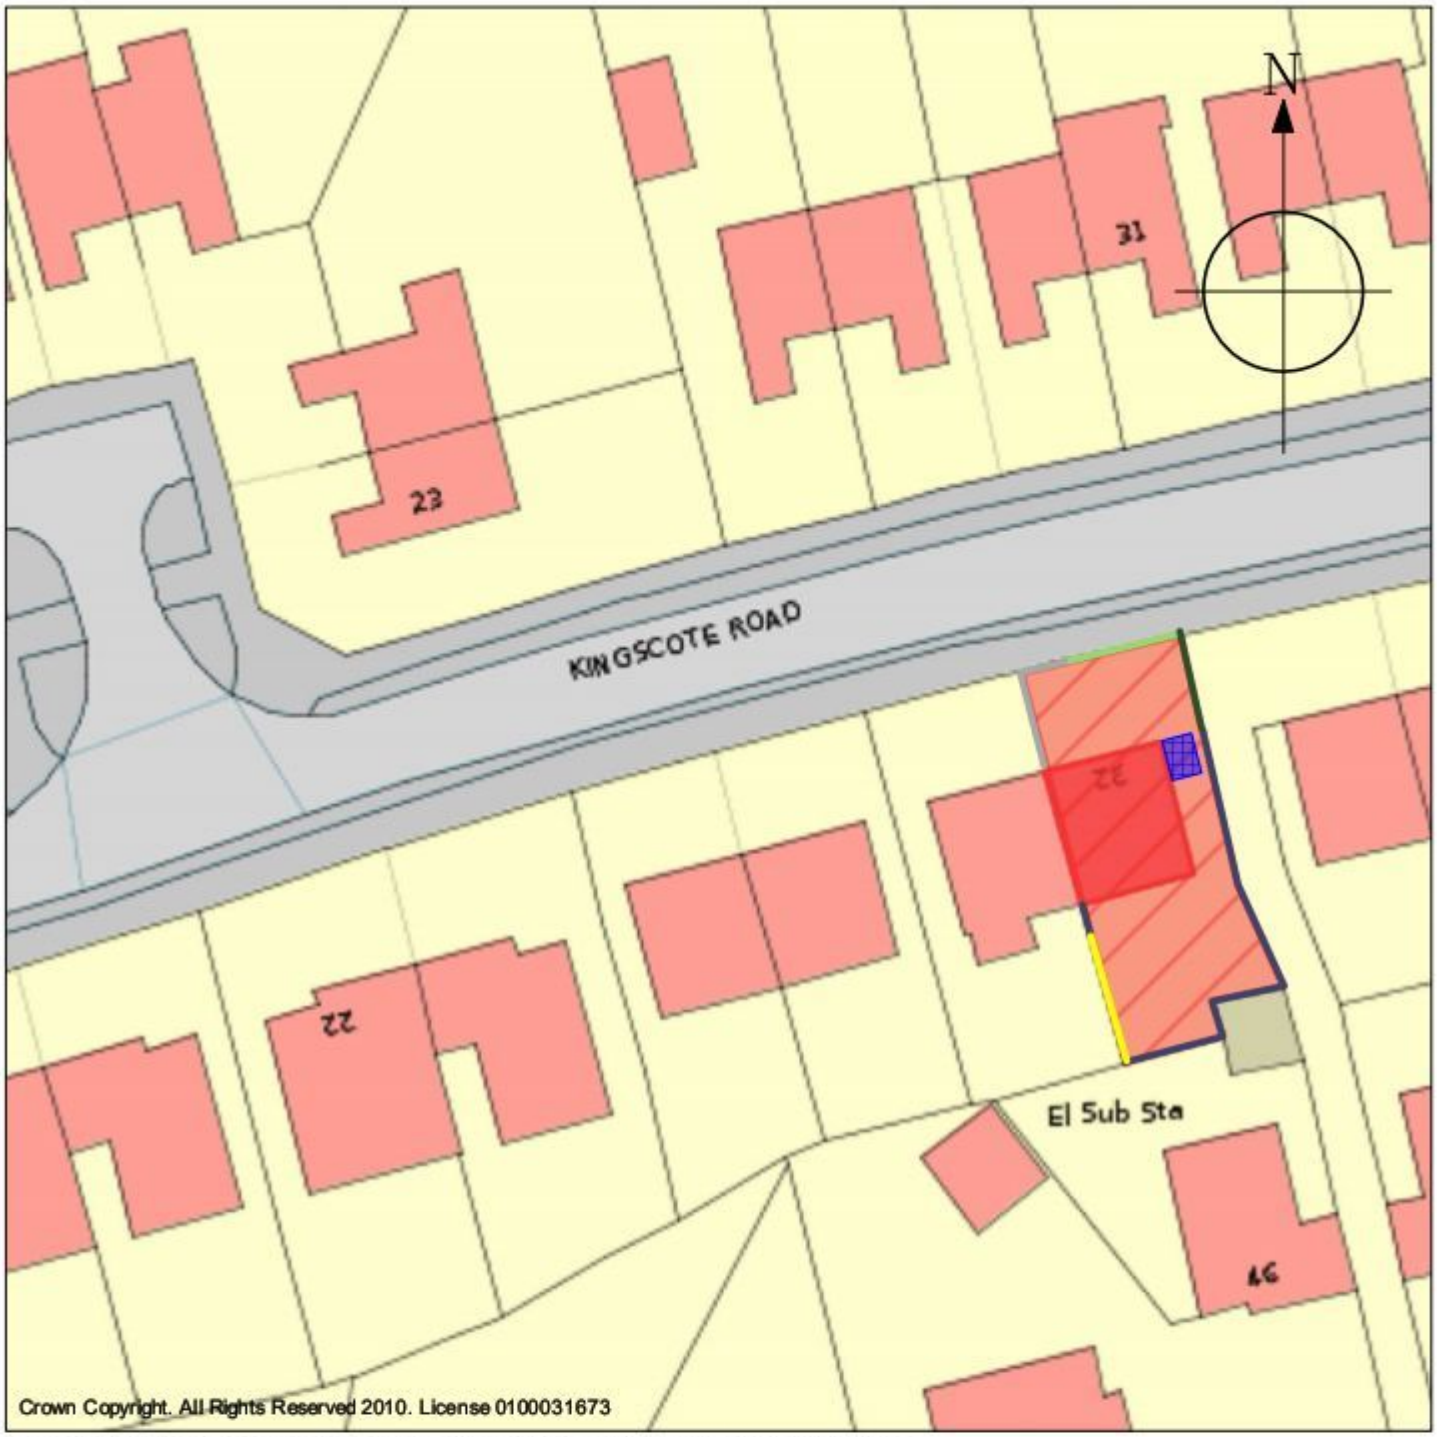

Crown Copyright. All Rights Reserved 2010. License 0100031673

Produced by the Ordnance Survey National Geographic Database and incorporating surveyed revision available at the date of production.
Reproduction in whole or in part is prohibited without the prior permission of Ordnance Survey.
The representation of a road, track or path is no evidence of a right of way.
The representation of features as lines is no evidence of a property boundary.

Site Plan

0 — 25m — 50m

@1:500

Boundary Treatments Key

- 2.0m High Vert. Timber Board fencing
- 1.2m High Vert. Timber Board fencing
- 1,5m Conifer Hedge
- 1.0m Privet Hedge
- Open Boundary

Revisions:

Site:	Details
Mr & Mrs B. Parris 32 Kingscote Road Waterlooville PO8 8QB	Site Plan Boundary Treatments

Job No. / Dwg No.	Reference	Scale	Date
09/149fwl / 149/05	Parris WLV	1:500 @A4	Sept 2010

THIS PLAN IS TO BE USED SOLELY FOR THE PURPOSE OF PLANNING PERMISSION AND DOES NOT TAKE INTO ACCOUNT DRAINAGE FLUE OR VENTILATION OUTLETS. THE BUILDER SHOULD SATISFY HIMSELF FULLY REGARDING THESE ELEMENTS BEFORE COMMENCEMENT OF WORK. ALL DIMENSIONS ON SITE SUPERCEDE THOSE SHOWN ON THE PLANS