
PERMIT

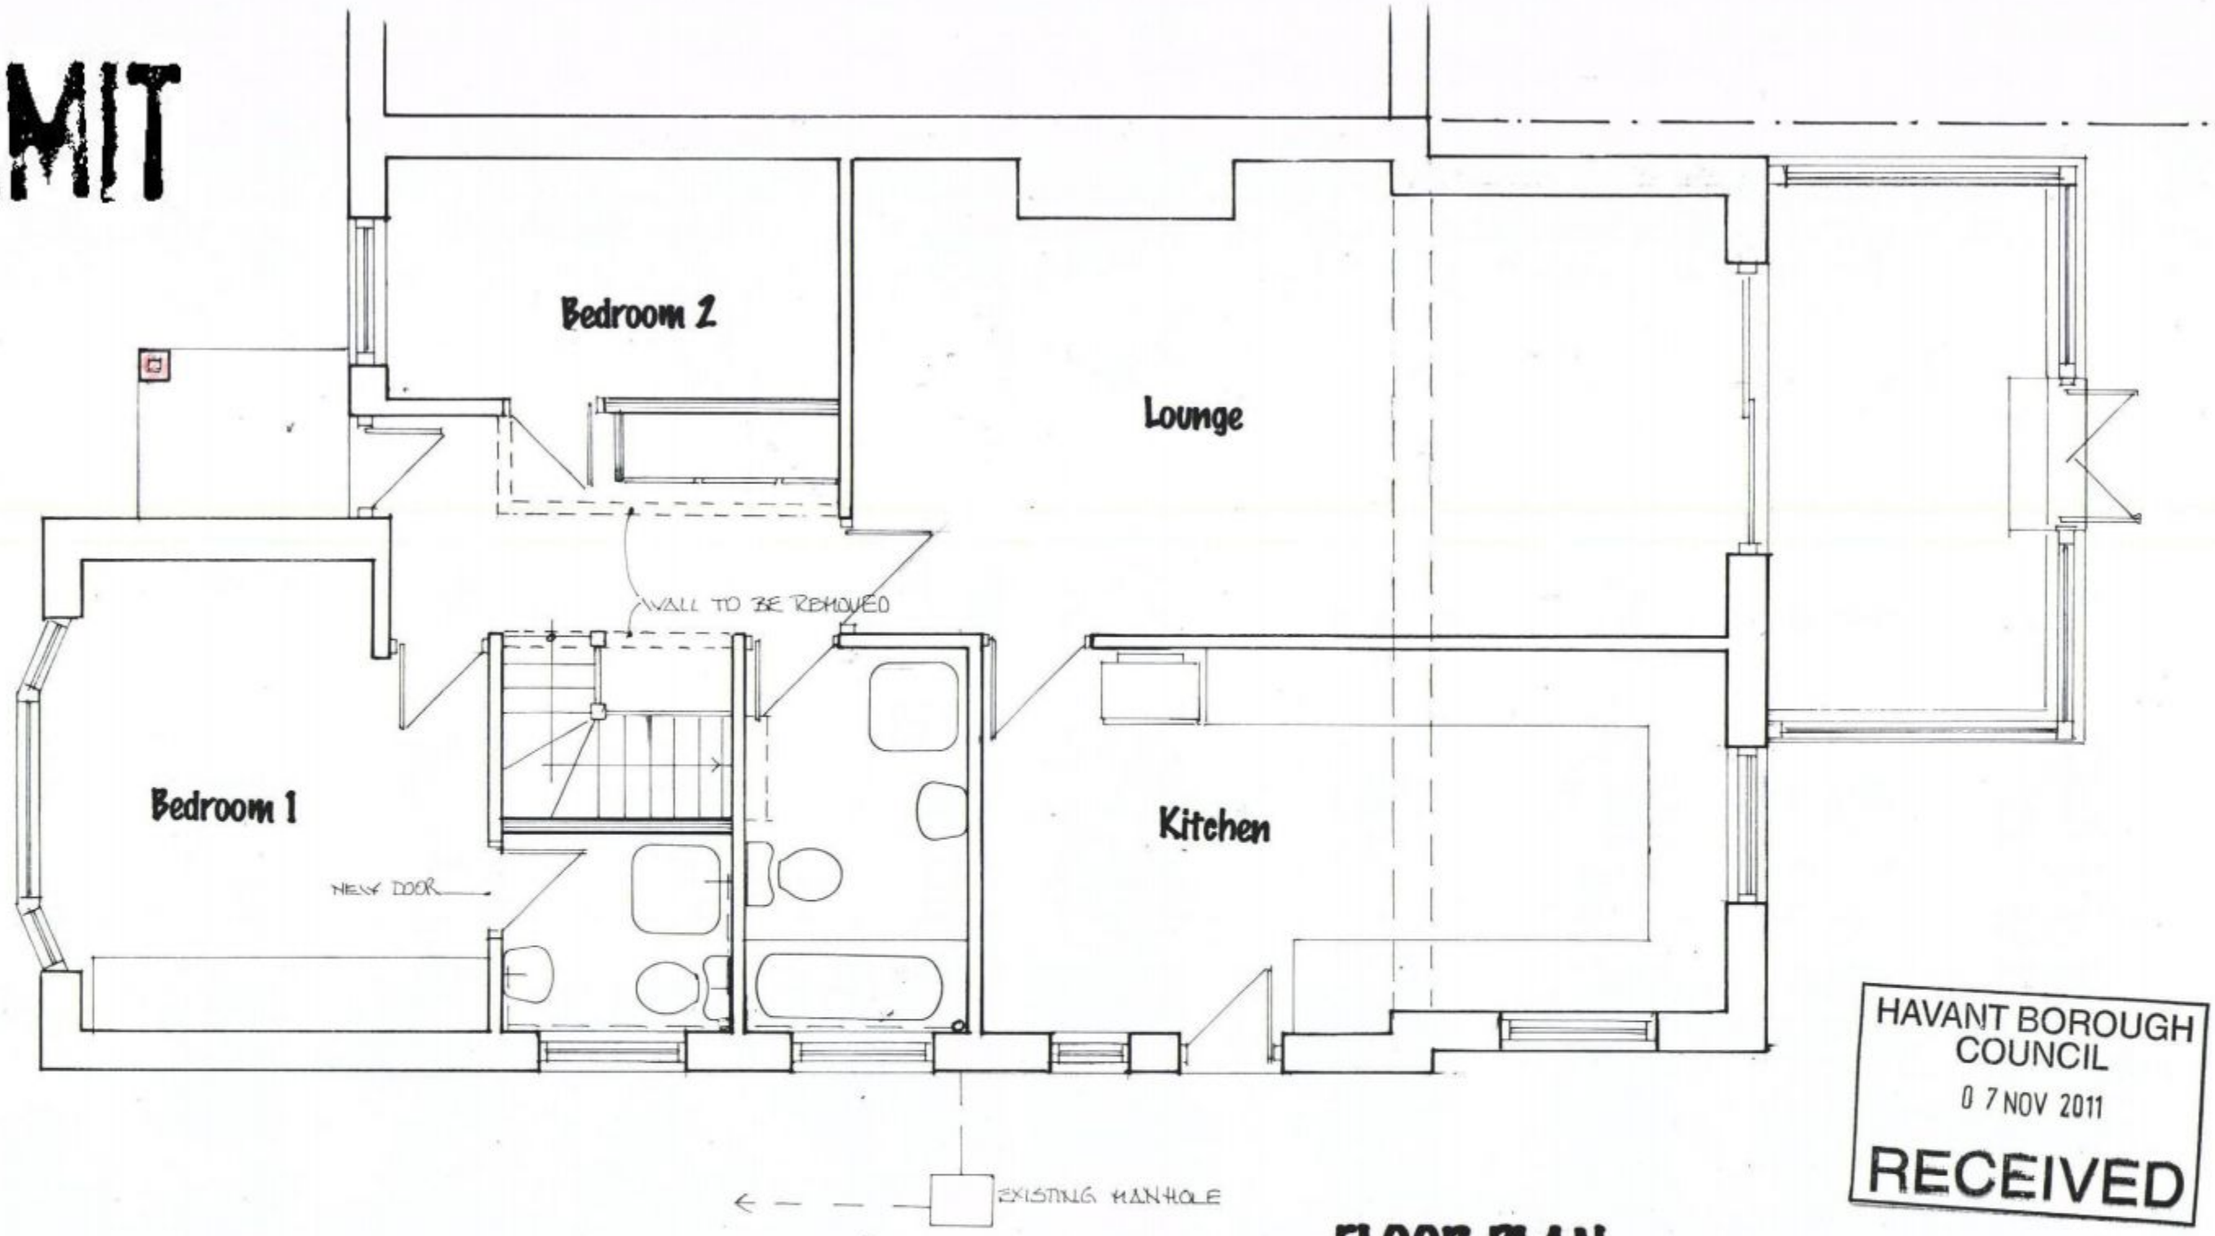

HAVANT BOROUGH COUNCIL
0 7 NOV 2011
RECEIVED

FLOOR PLAN

SCALE 1:50 METERS

← NORTH

PROPOSED LOFT EXTENSION AT 2 CLINTON ROAD, WATERLOOVILLE, PO7 6DT

For: Mr. A McHugh 2 Clinton Road Waterlooville Hampshire PO7 6DT	**Date: 2011** NOVEMBER **Scale:1:50** No 3 **Drawn:KIM** **FLOOR PLAN**	**CREATIVE DESIGNS** Oaklea, Titchfield Lane, Wickham, Portsmouth PO17 5PQ Tel 01329 835992