APP/11/1456



FRONT ELEVATION (SOUTH) 1:100



SIDE ELEVATION (EAST) 1:100



REAR ELEVATION (NORTH) 1:100



SIDE ELEVATION (WEST) 1:100

PERMIT



GROUND FLOOR PLAN 1:50

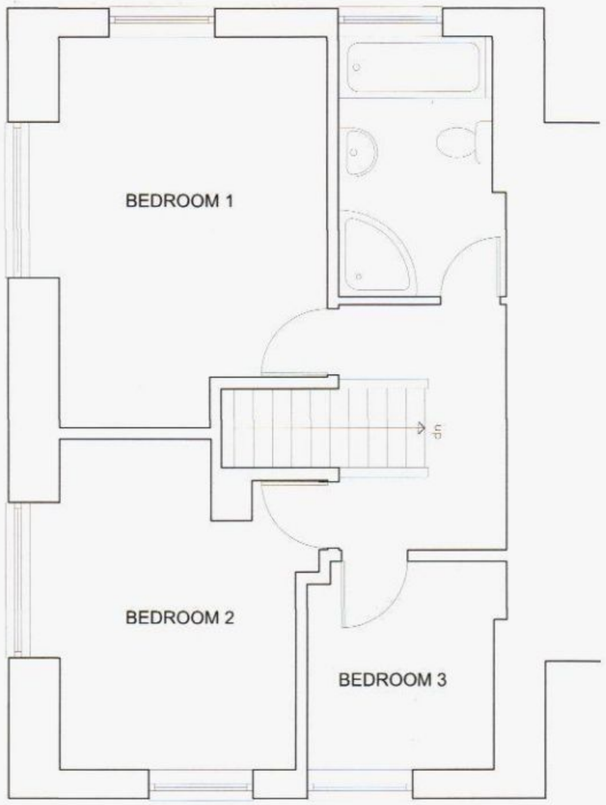

FIRST FLOOR PLAN 1:50

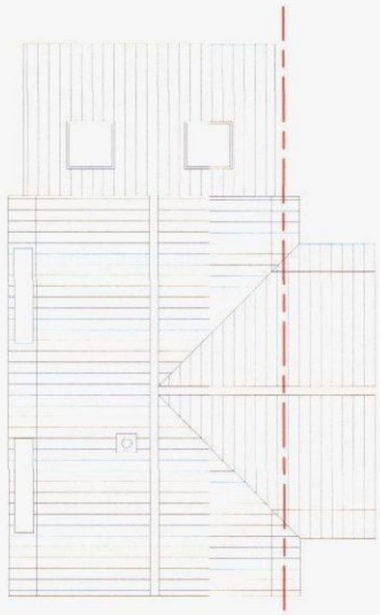

ROOF PLAN 1:100

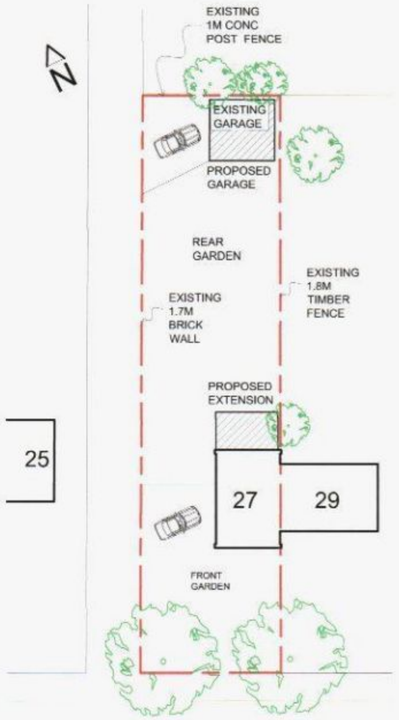

SITE PLAN 1:400

PROPOSED PLANS & ELEVATIONS

DRAWING TITLE: 27 HIGHFIELD AVENUE WATERLOOVILLE PO7 7PY	REVISIONS: A 22-09-2011 ROOF PLAN ADDED – ROOF WINDOWS SHOWN ON PLAN	SJ Atkinson Architectural Drawings
DRAWING TITLE: PLANS & ELEVATIONS PROPOSED	SCALE: 1:50/1:100 (PDF @A2) DATE: JULY 2011	87 Hill Road Portchester Hampshire PO16 8JZ
	DRAWING No.: 27HA/102/2011A	Tel 02392 352358 Email sja@archdrawings.co.uk