


30 SEP 2010

RECEIVED

REFUSE

1A FINLEY PLMS

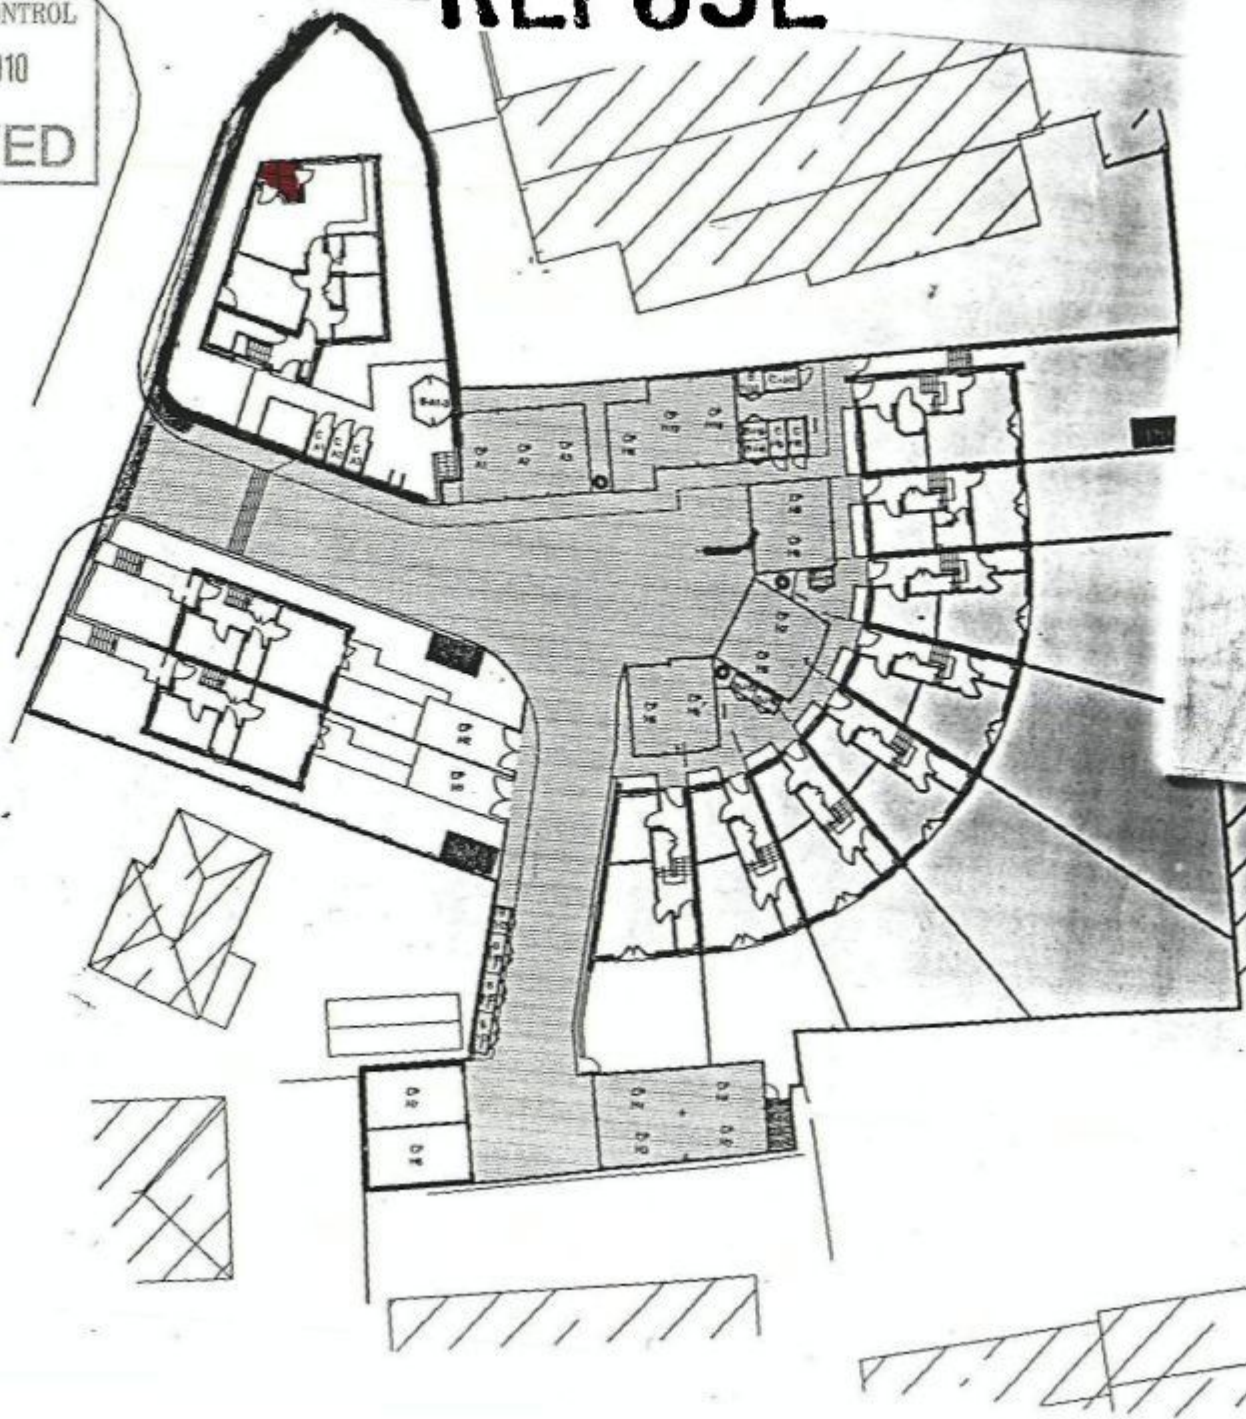

Site location plan

Scale 1: 1250